




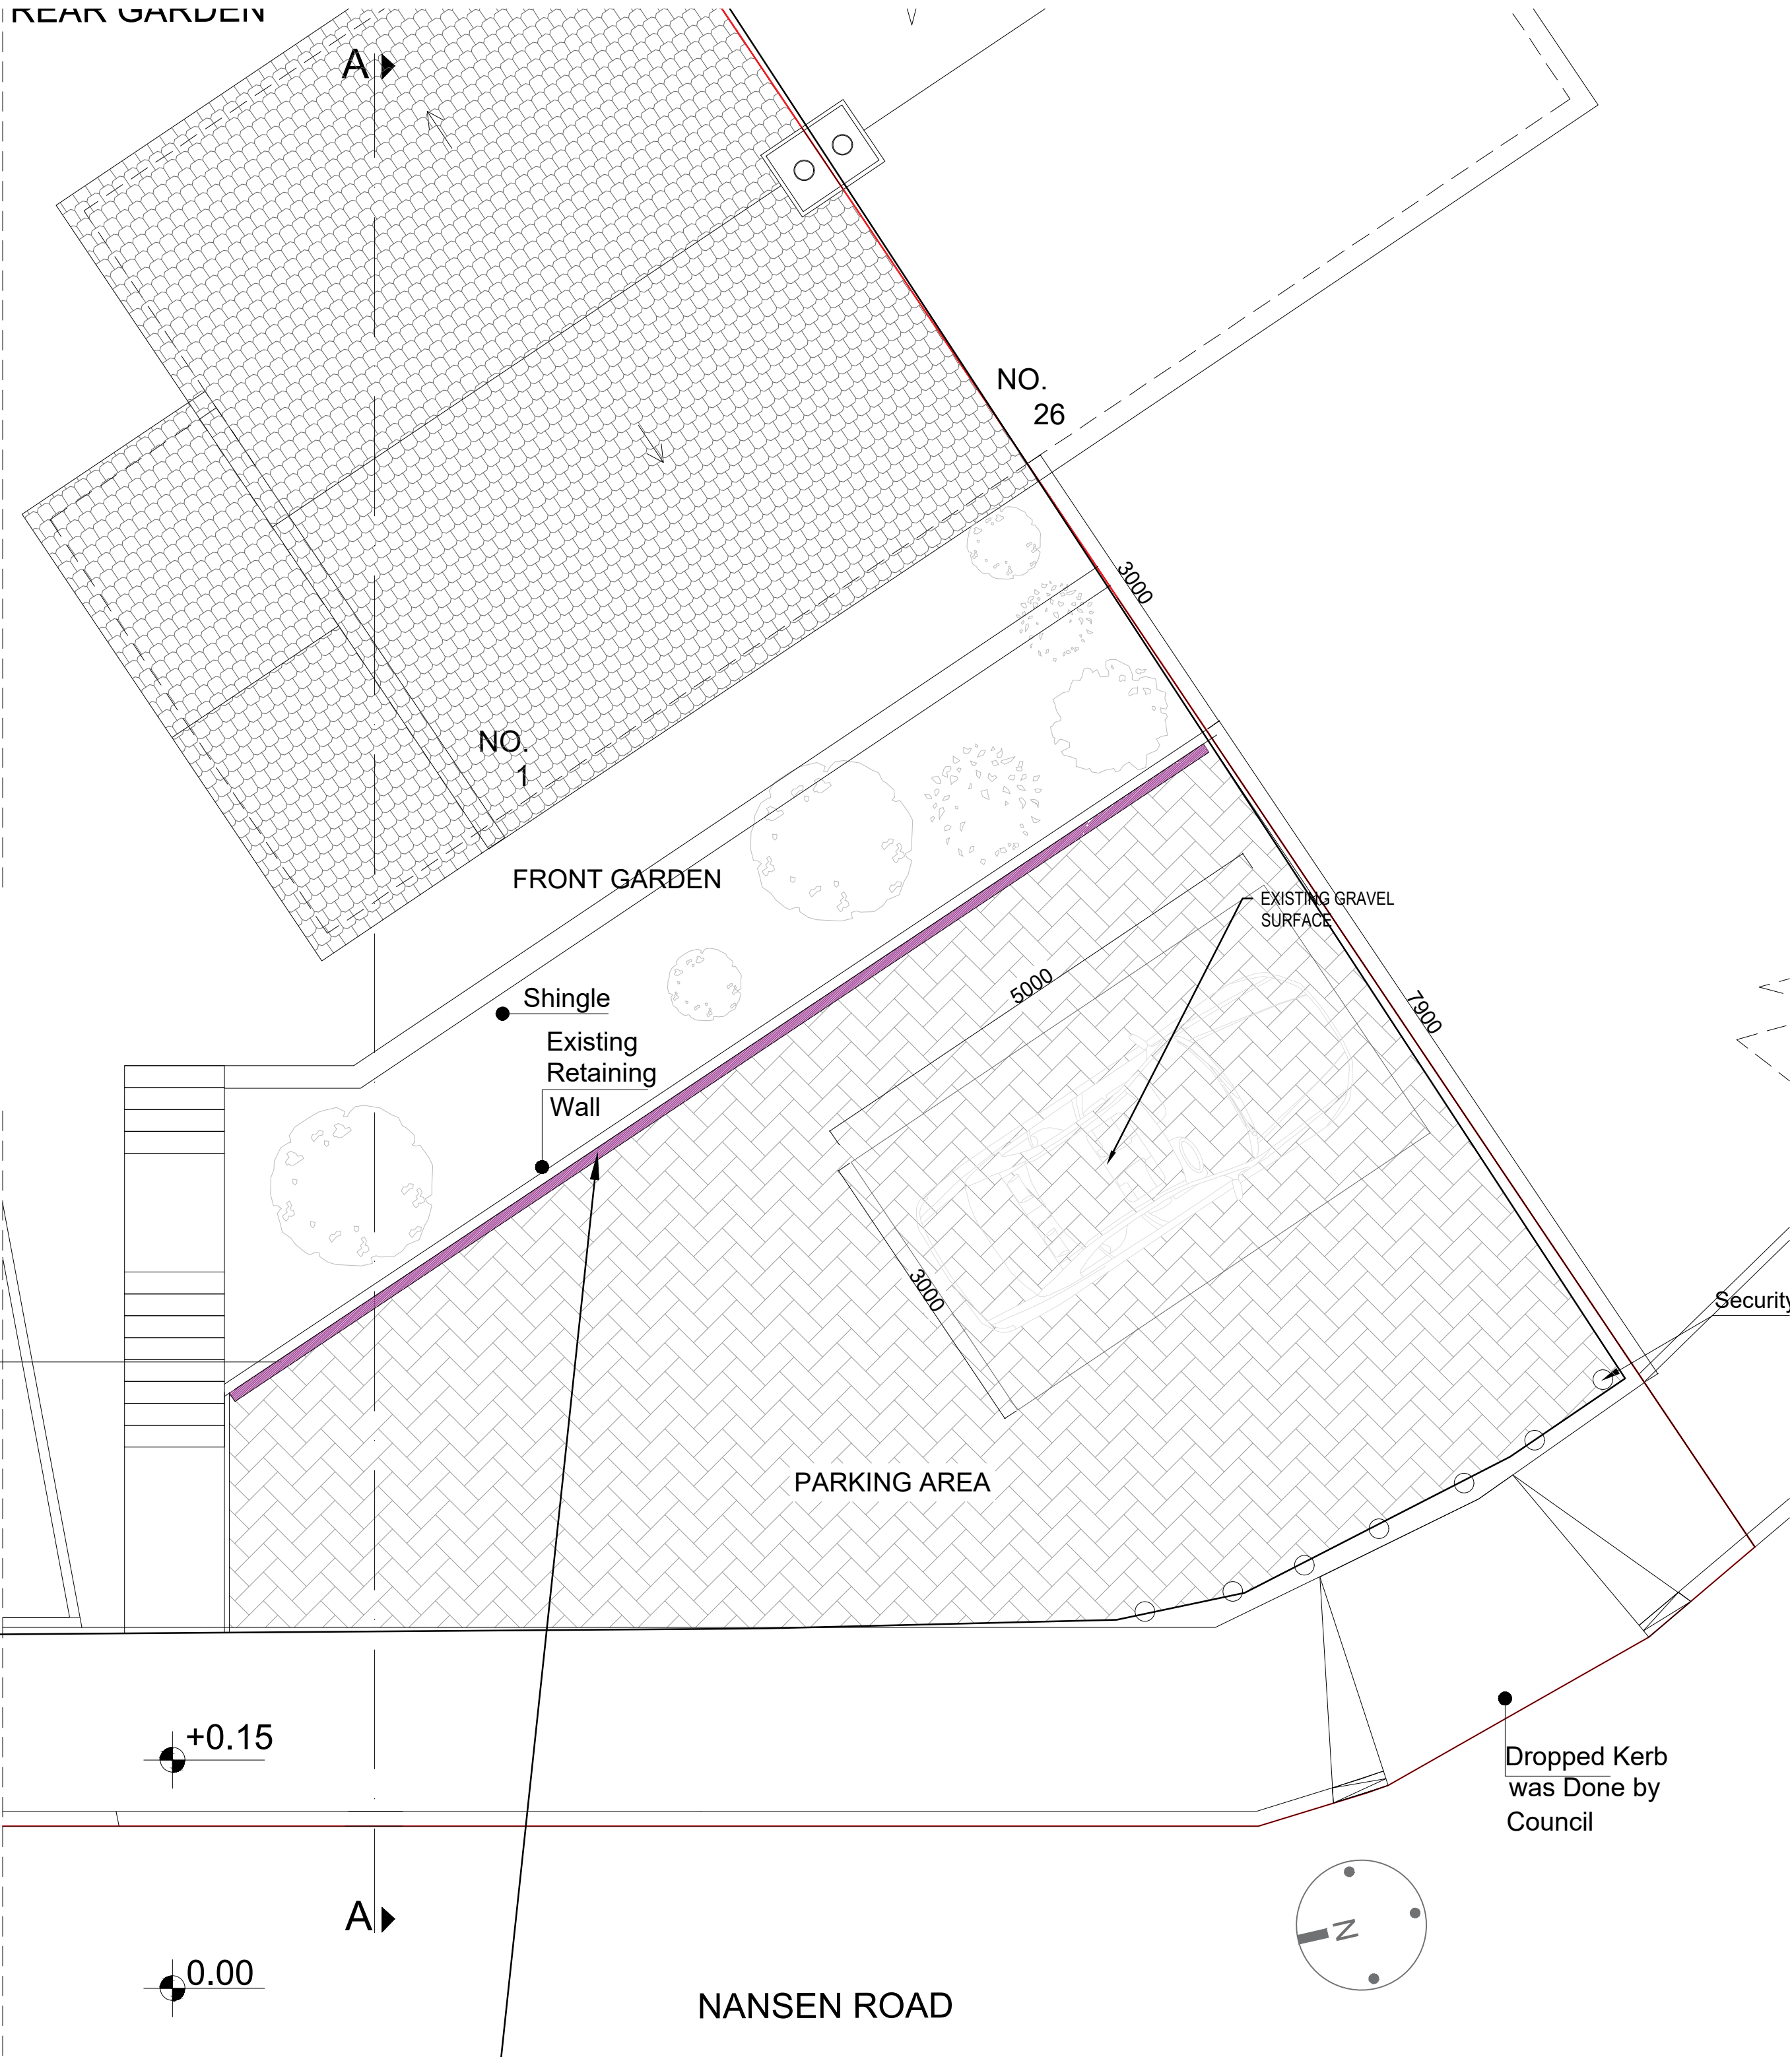


General Notes



The contents of this drawing may not be reproduced in whole or part without the written consent of SUFAIR LTD. This drawing is to be read in conjunction with the scope of works, specification and premeasure.

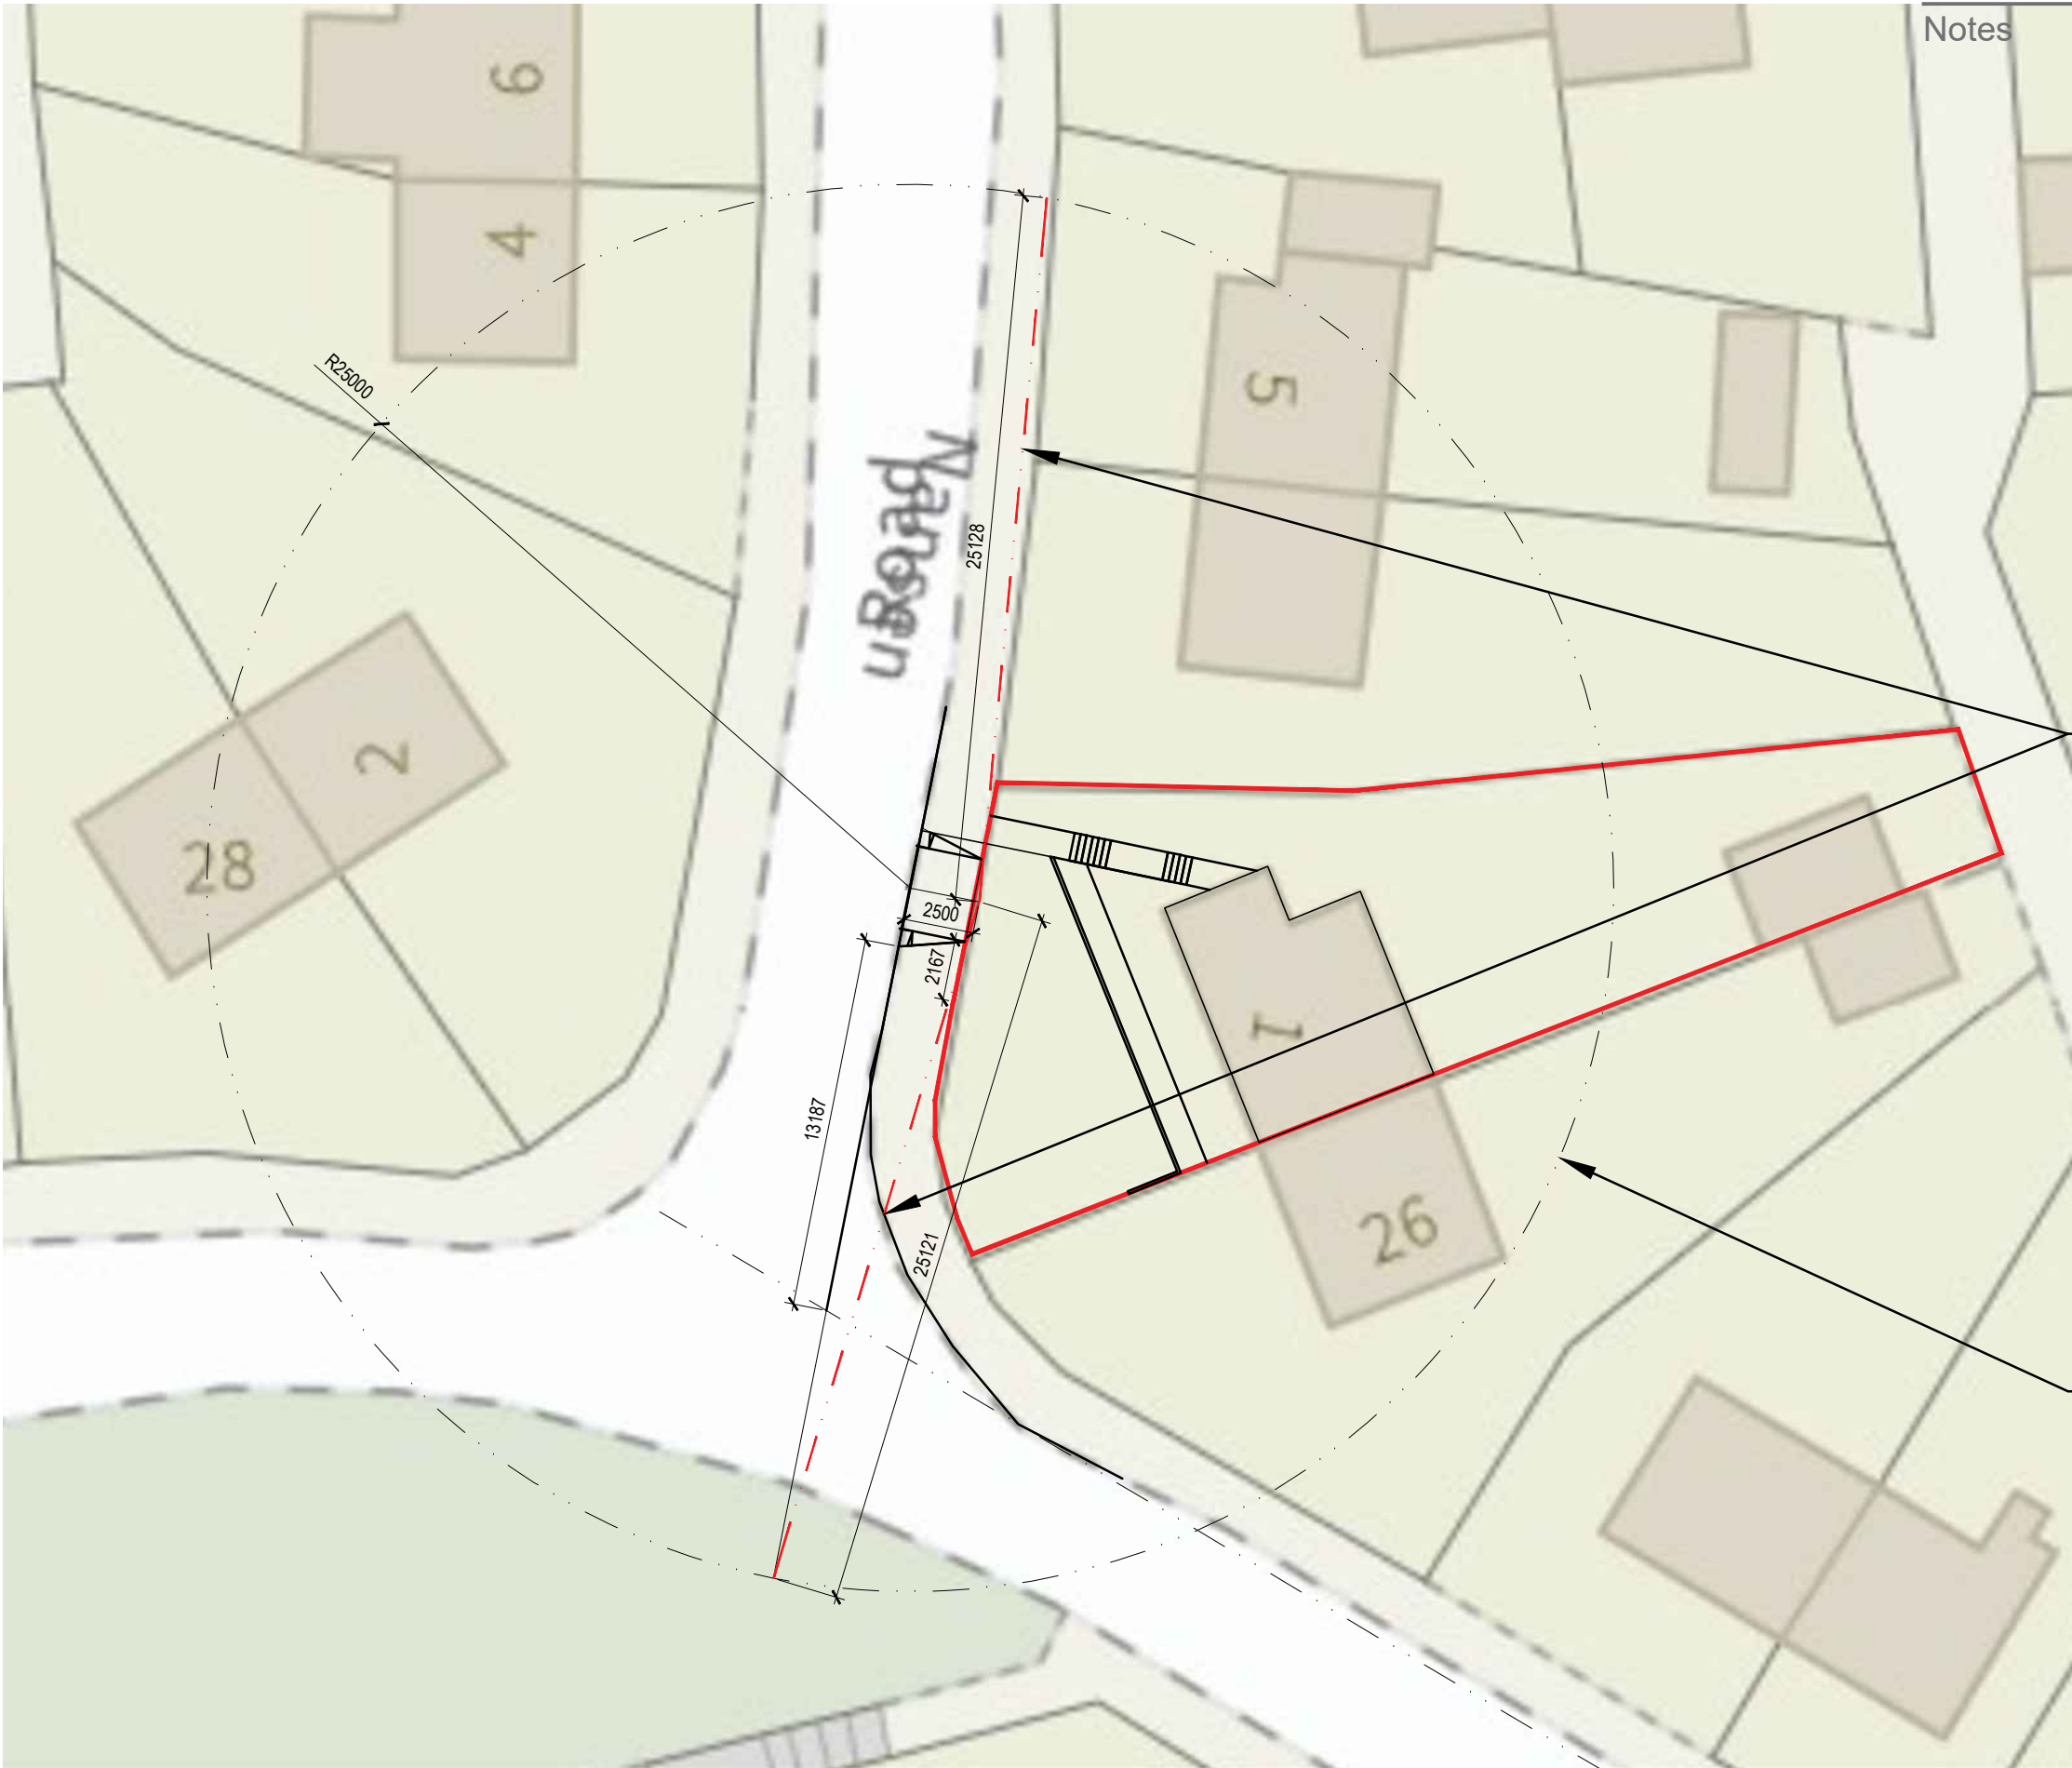

2 BLOCK PLAN
SCALE 1:250

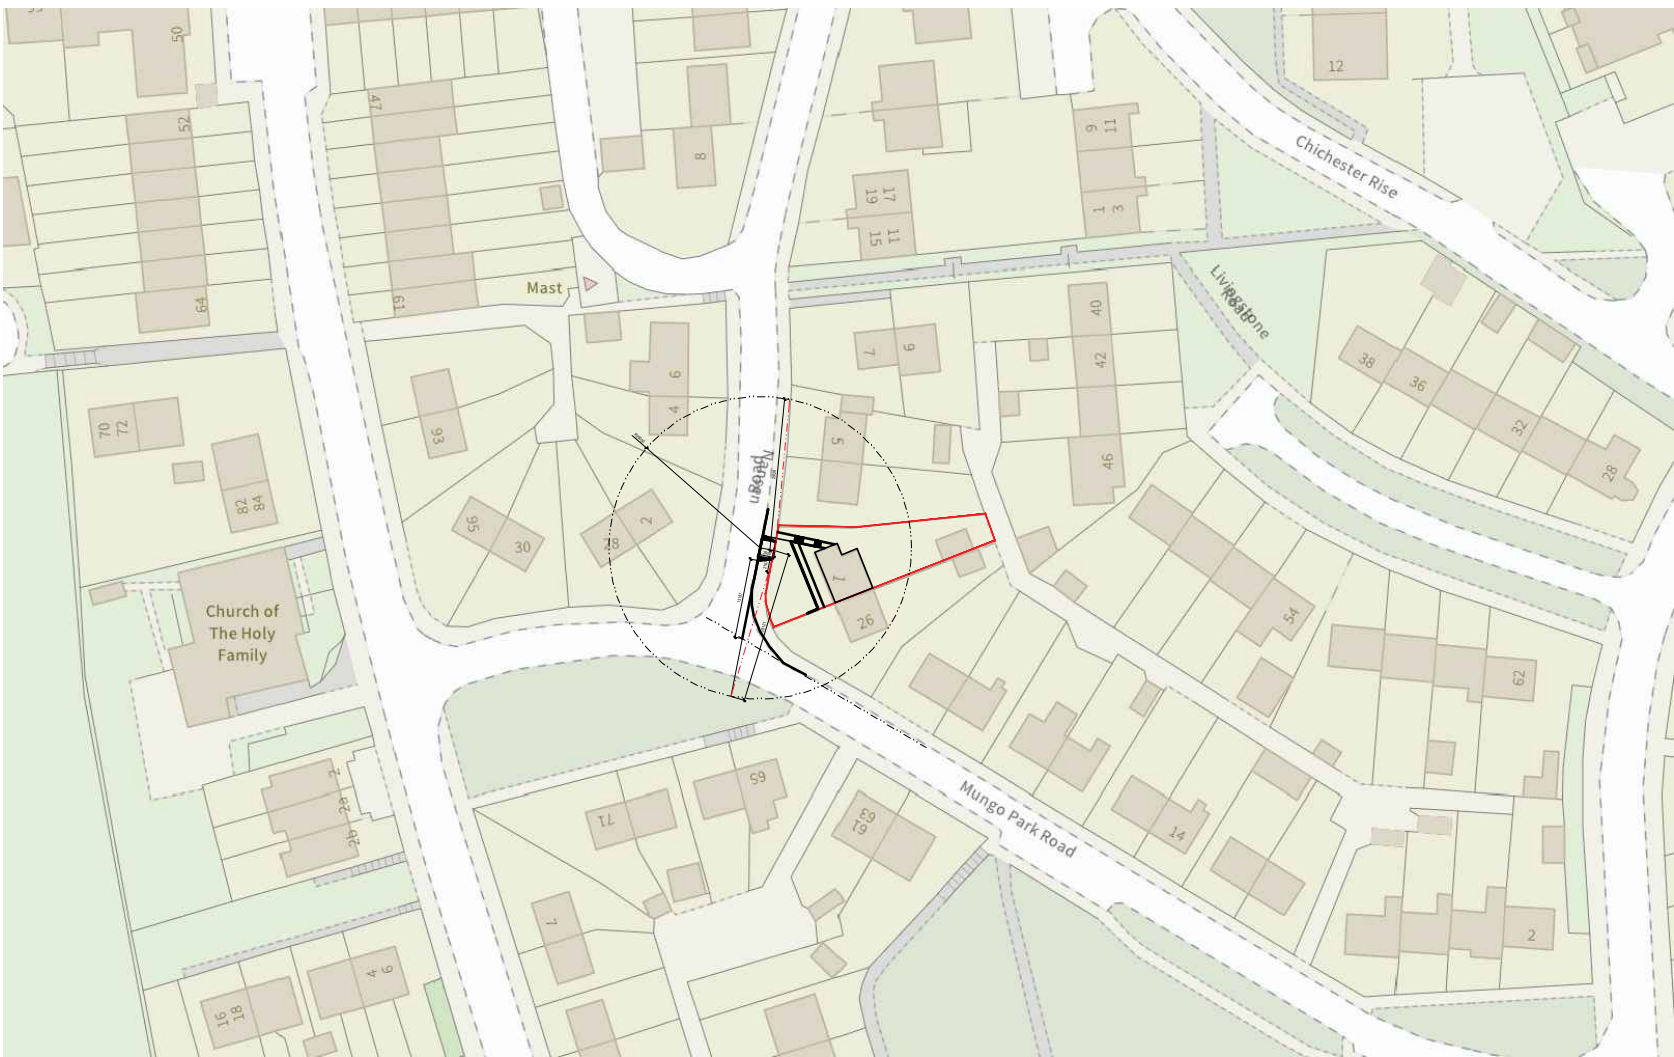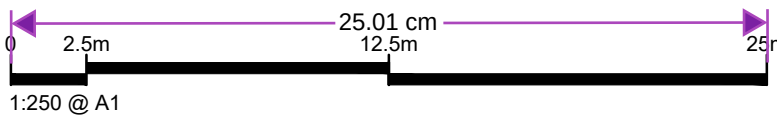

3 LOCATION PLAN
SCALE 1:1250

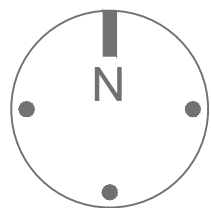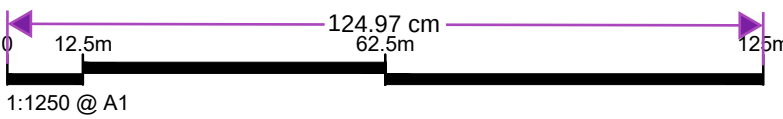

P2	ISSUED TO PLANNING	13.03.2025	IT	IT
REV	NOTES	DATE	BY	AUTH

PROJECT

PROPOSED FRONT DRIVEWAY

1 Nansen Road,

Gravesend, DA12 5DA

DRAWING TITLE

EXISTING PLANS

LOCATION & BLOCK PLANS

DRAWING STATUS

PLANNING

SCALE AT A1: 1:50

SCALE AT A3: 1:100

JOB NO. 1654

DRAWING NO. 02-01

REV. P2

