



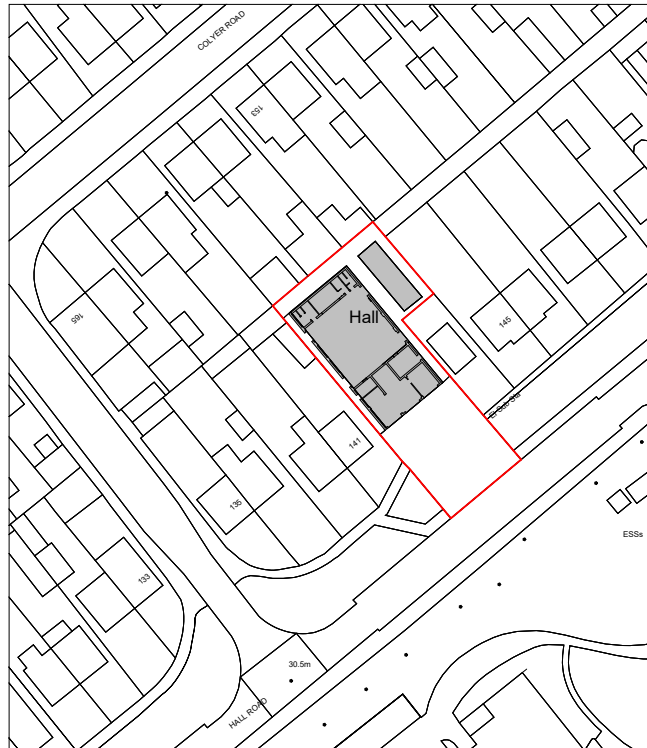

(c) Crown Copyright and Database Rights 2025 OS 100060020

Location Plan

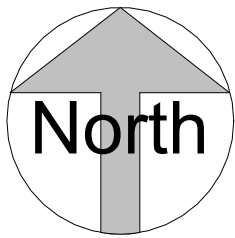

GRAPHIC SCALE: 1:1250



FLUENT
ARCHITECTURAL DESIGN SERVICES

TEL: 0800 043 8838
E-MAIL: INFO@FLUENT-ADS.CO.UK
WEB: FLUENT-ADS.CO.UK

St John Ambulance Memorial Hall, Hall Road

Drawing number

P.M.000

Project number

2411

Drawn by

NM

Date

20.08.25

Scale @ A4

1 : 1250

Rev

A

No.

Description

Date

0

First Draft

02.09.25

A

Client's comments
(1)