



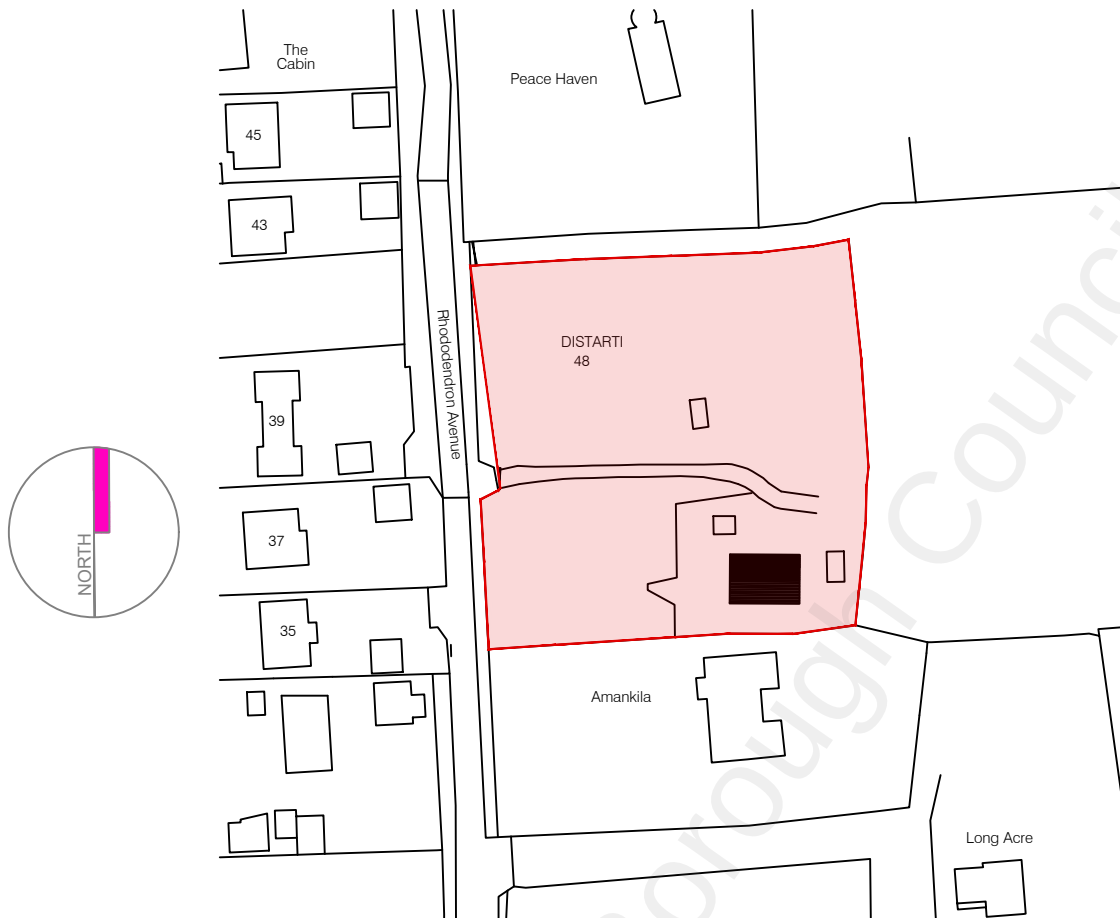

LOCATION PLAN
1:1250

1:1250

0 10 20 30 40 50 100 150[m]

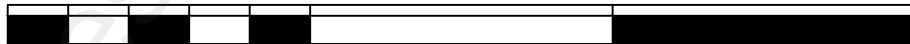

JOB TITLE		DRAWING TITLE		
'DISTARTI' 48 RHODODENDRON AV		LOCATION PLAN		
MEOPHAM		SCALE 1:1250@A4	DRAWING NUMBER	REVISION
KENT DA13 0TT		DATE SEPT '22	BDS-RA-P03	



BESPOKE ARCHITECTURE