




AS APPROVED ROOF PLAN

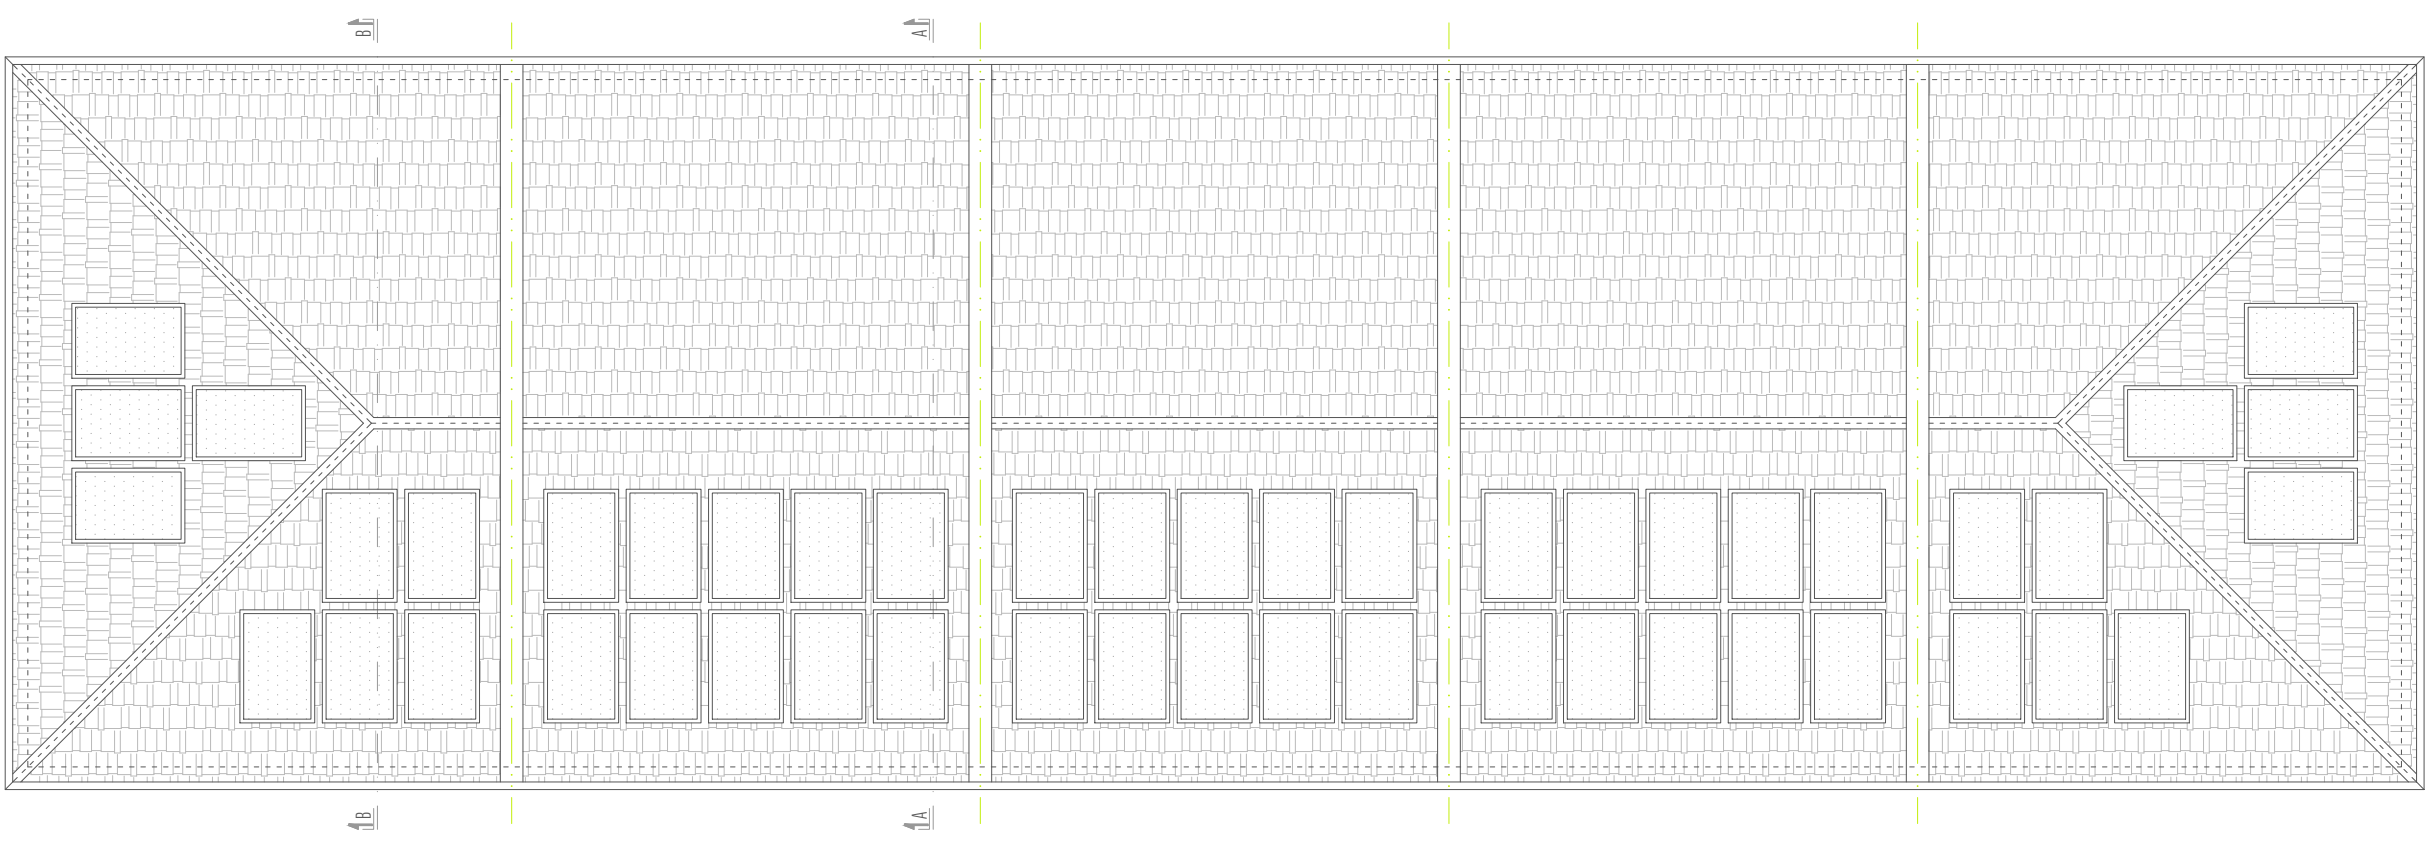

PROPOSED ROOF PLAN

