



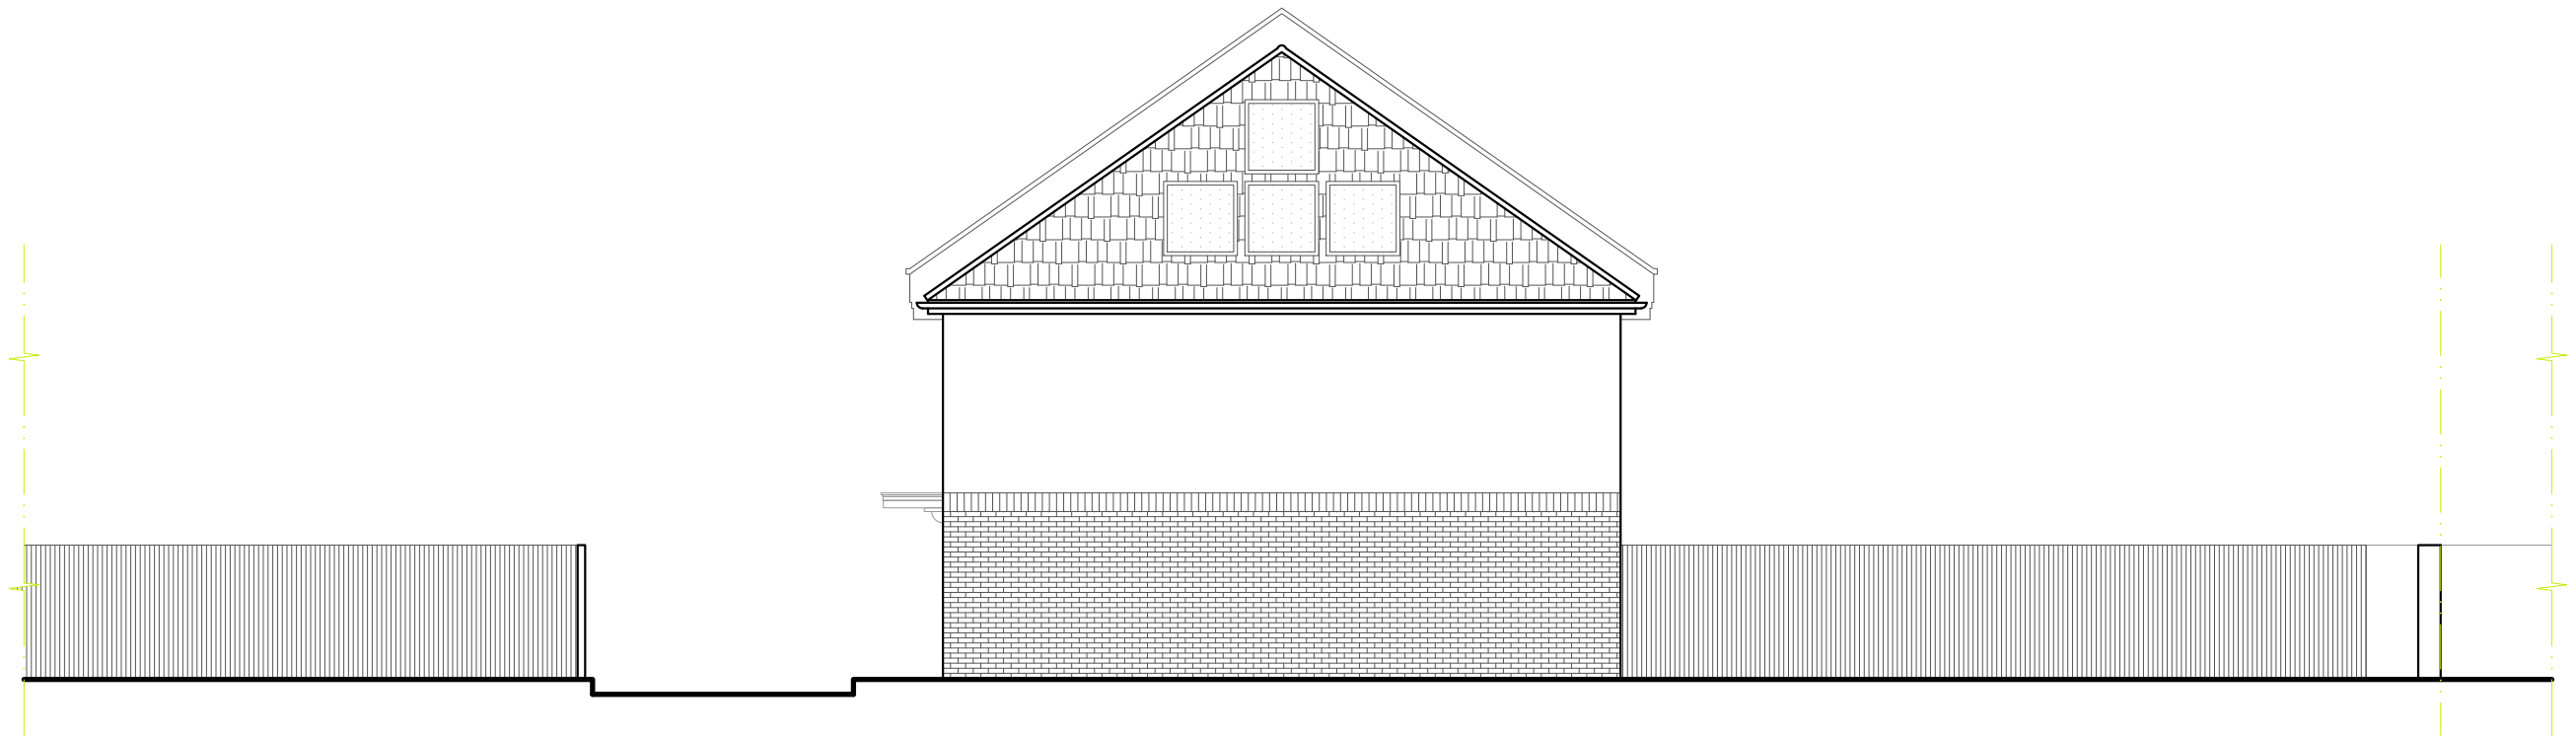

AS APPROVED RIGHT SIDE (WEST) ELEVATION

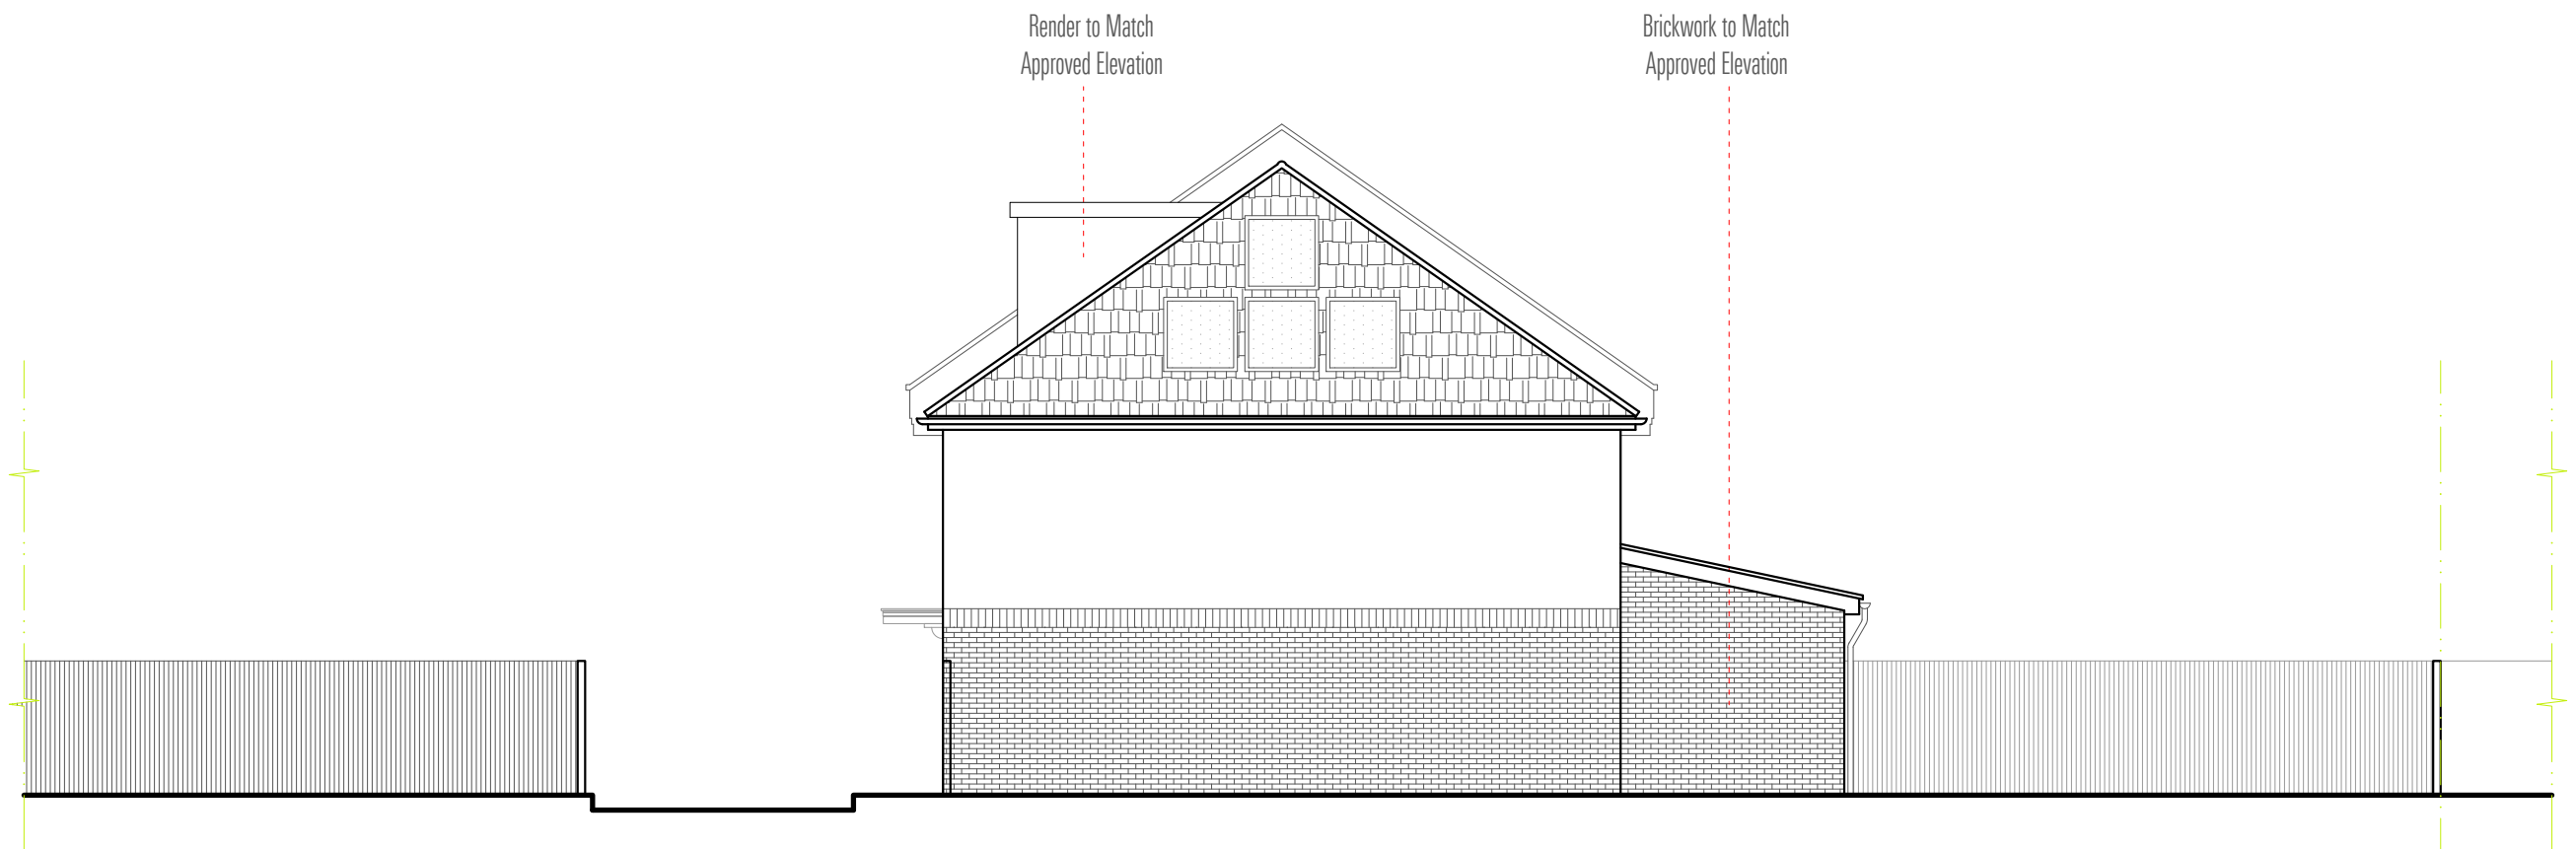

PROPOSED RIGHT SIDE (WEST) ELEVATION

