


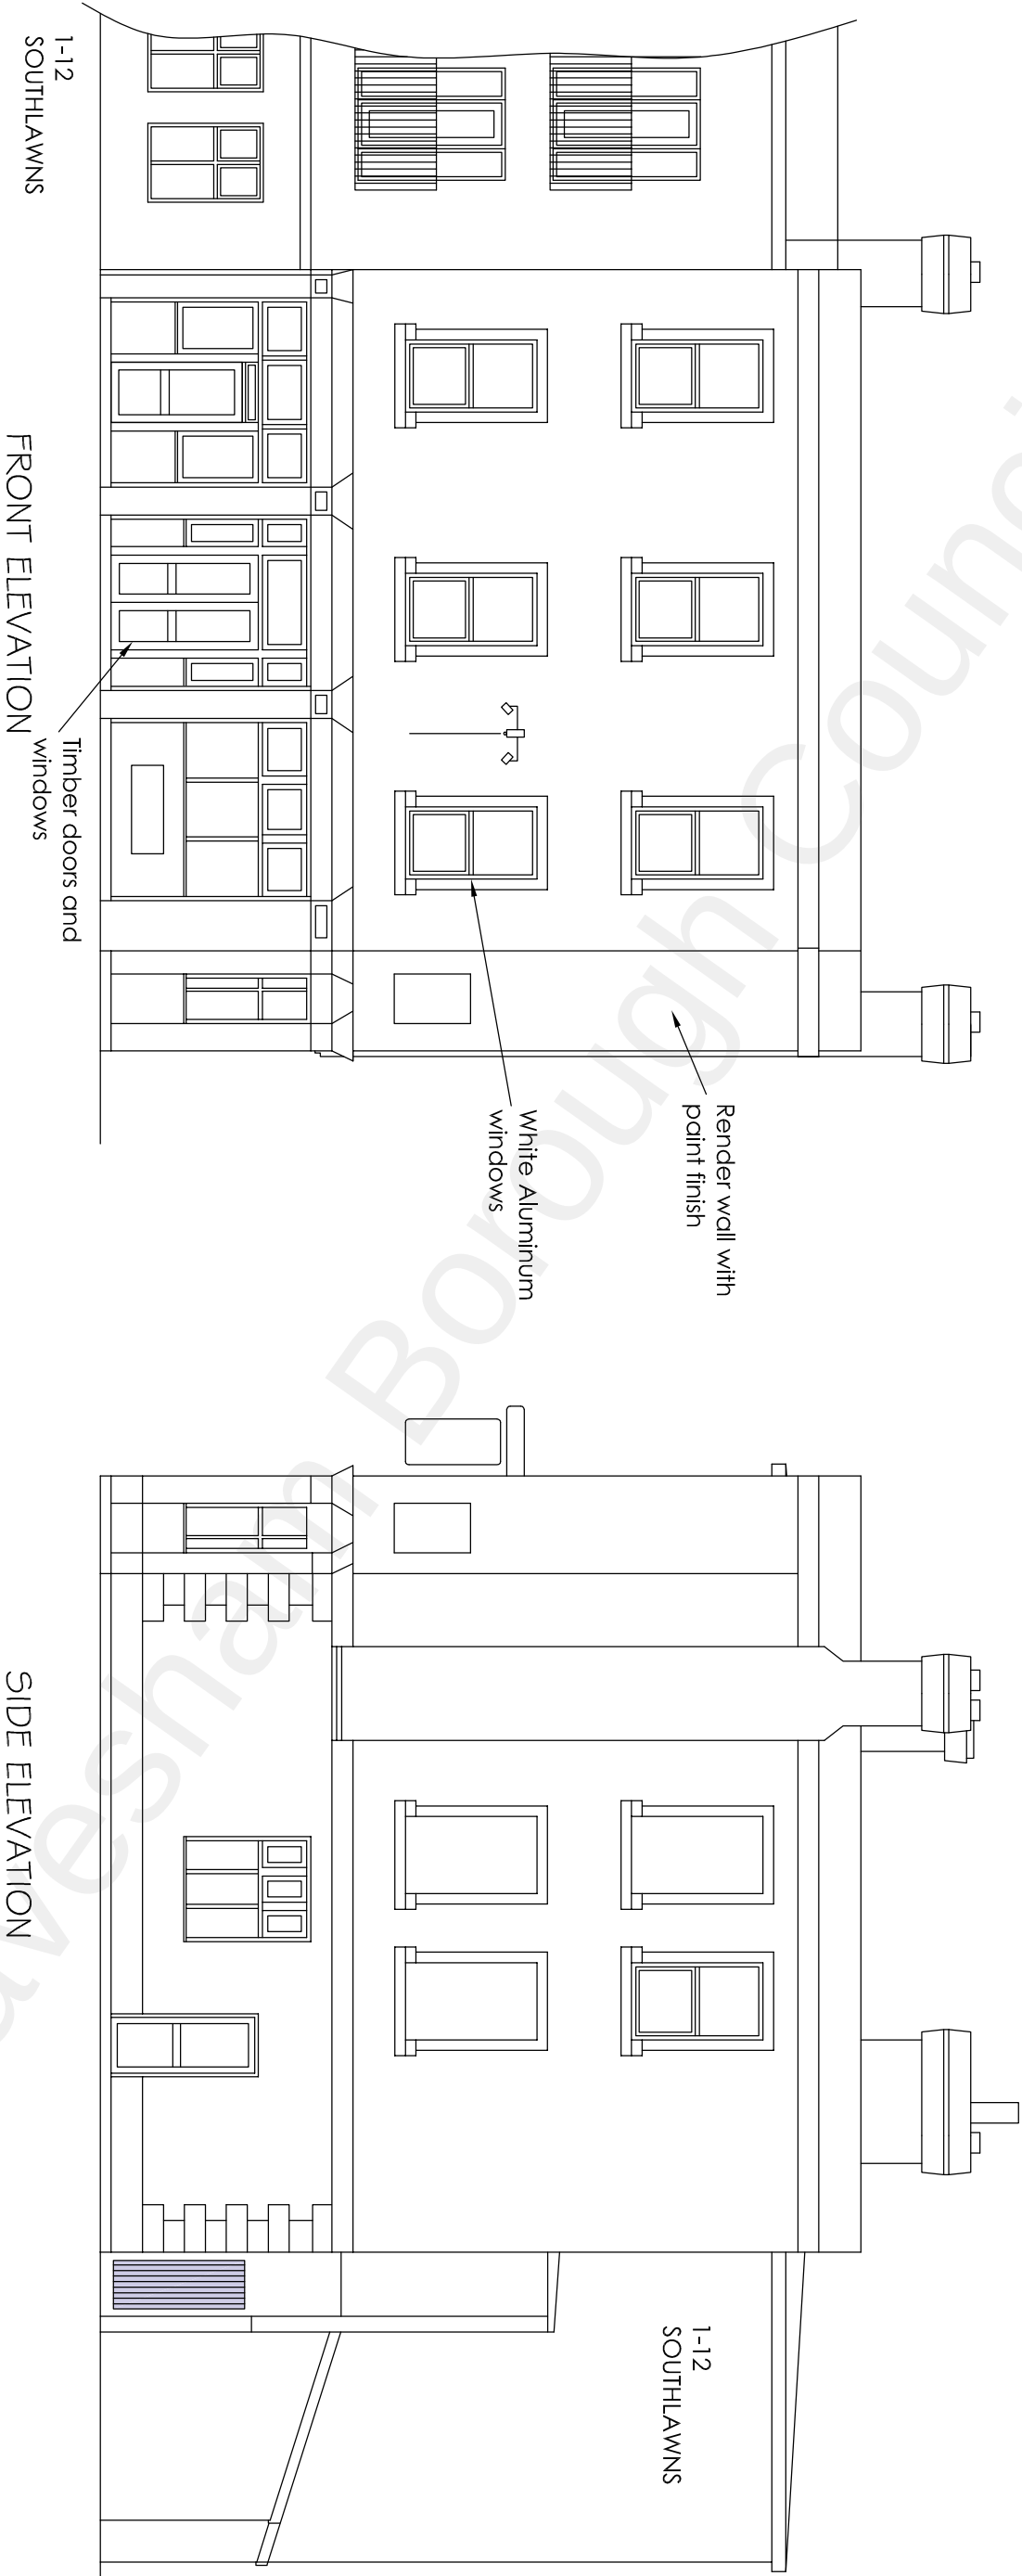

Project					
Edinburgh Castle High Street Northfleet Gravesend Kent DA11 9HB					
Proposed Change of Use From PH / HMO into 3 x Studio Flats, 3 x One Bedroom Flats					
Drawing Title		Rev	Description		Date
Existing Front and Side Elevations					
			Drawn	Date	Scale
			HC	June 22	1:100
			Drawing No.		
			EC/A3/06		

H Channa

Picaroons Maidstone Road Platt Kent TN15 8LB
Tel: 07828277909 E-mail: hchanna@tiscali.co.uk