


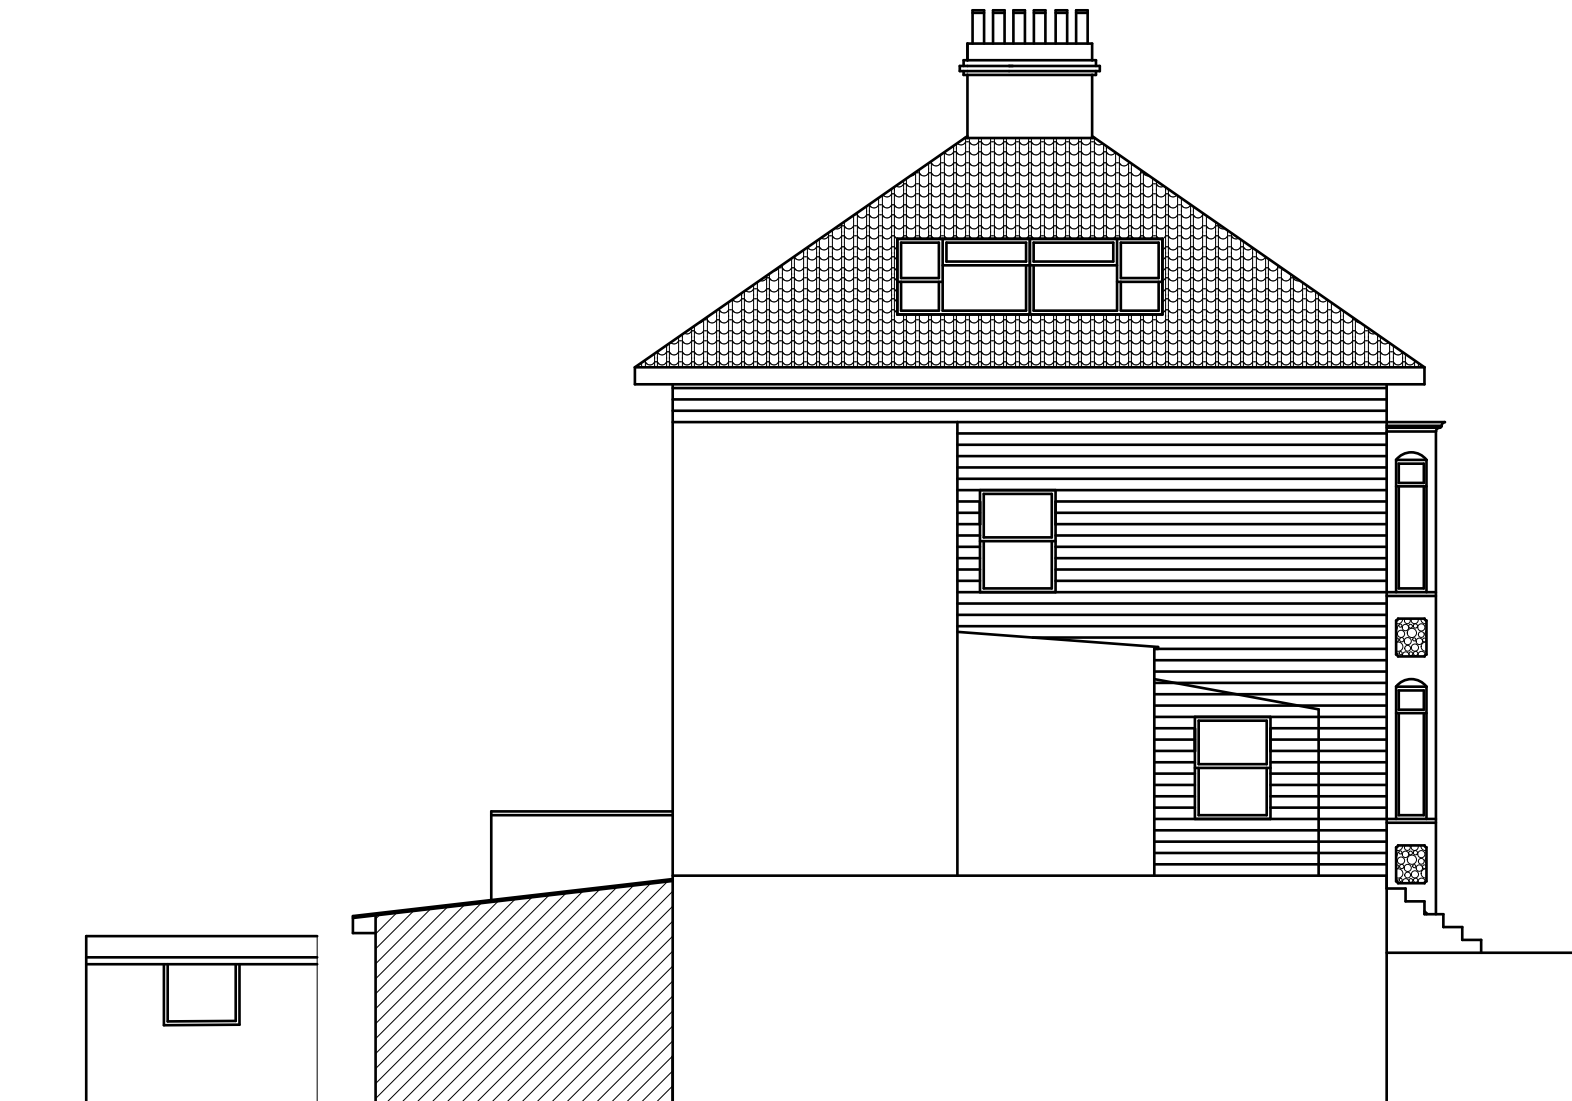

**EXISTING SIDE ELEVATION - B**



|   |                                    |                      |                  |                                                                              |                                                                  |
|---|------------------------------------|----------------------|------------------|------------------------------------------------------------------------------|------------------------------------------------------------------|
| <b>MEK TOWN PLANNING AND<br/>DESIGN CONSULTANTS LTD</b><br>www.mektownplanningconsultants.co.uk<br>Email: contact@mektownplanningconsultants.co.uk | <b>DRAWING TITLE</b>               |                      |                  | <b>PROJECT TITLE</b>                                                         | <b>TECHNICAL TEAM</b>                                            |
|   | <b>EXISTING SIDE ELEVATION - B</b> |                      |                  | <b>CHANGE OF USE FROM C3 (SINGLE DWELLING HOUSE)<br/>TO A SMALL HMO (C4)</b> | <b>CAD TECHNICIAN:</b> <b>TEZIKUBA ARTHUR</b>                    |
|   | <b>SCALE</b>                       | <b>DATE</b>          | <b>DRWG NO.</b>  |                                                                              | <b>CIVIL /<br/>STRUCTURAL ENG:</b> <b>BASOOMYE<br/>FRANCISCO</b> |
|   | <b>1:100</b>                       | <b>FEBRUARY 2024</b> | <b>85WSG/009</b> |                                                                              | <b>CHECKED BY:</b> <b>MOSES EKOLE</b>                            |
| <b>14 CLIVE HOUSE, HADDO STREET, LONDON<br/>SE10 9RH.<br/>MOB. +447506208449</b>                                                                   | <b>PAPER SIZE</b>                  | <b>REVISION</b>      |                  | <b>SITE ADDRESS</b>                                                          | <b>PLANNING CONSULTANT</b>                                       |
|   | <b>A-3</b>                         |                      |                  | <b>85 WINDMILL STREET, GRAVESEND, DA12 1BN, UK</b>                           |                                                                  |