



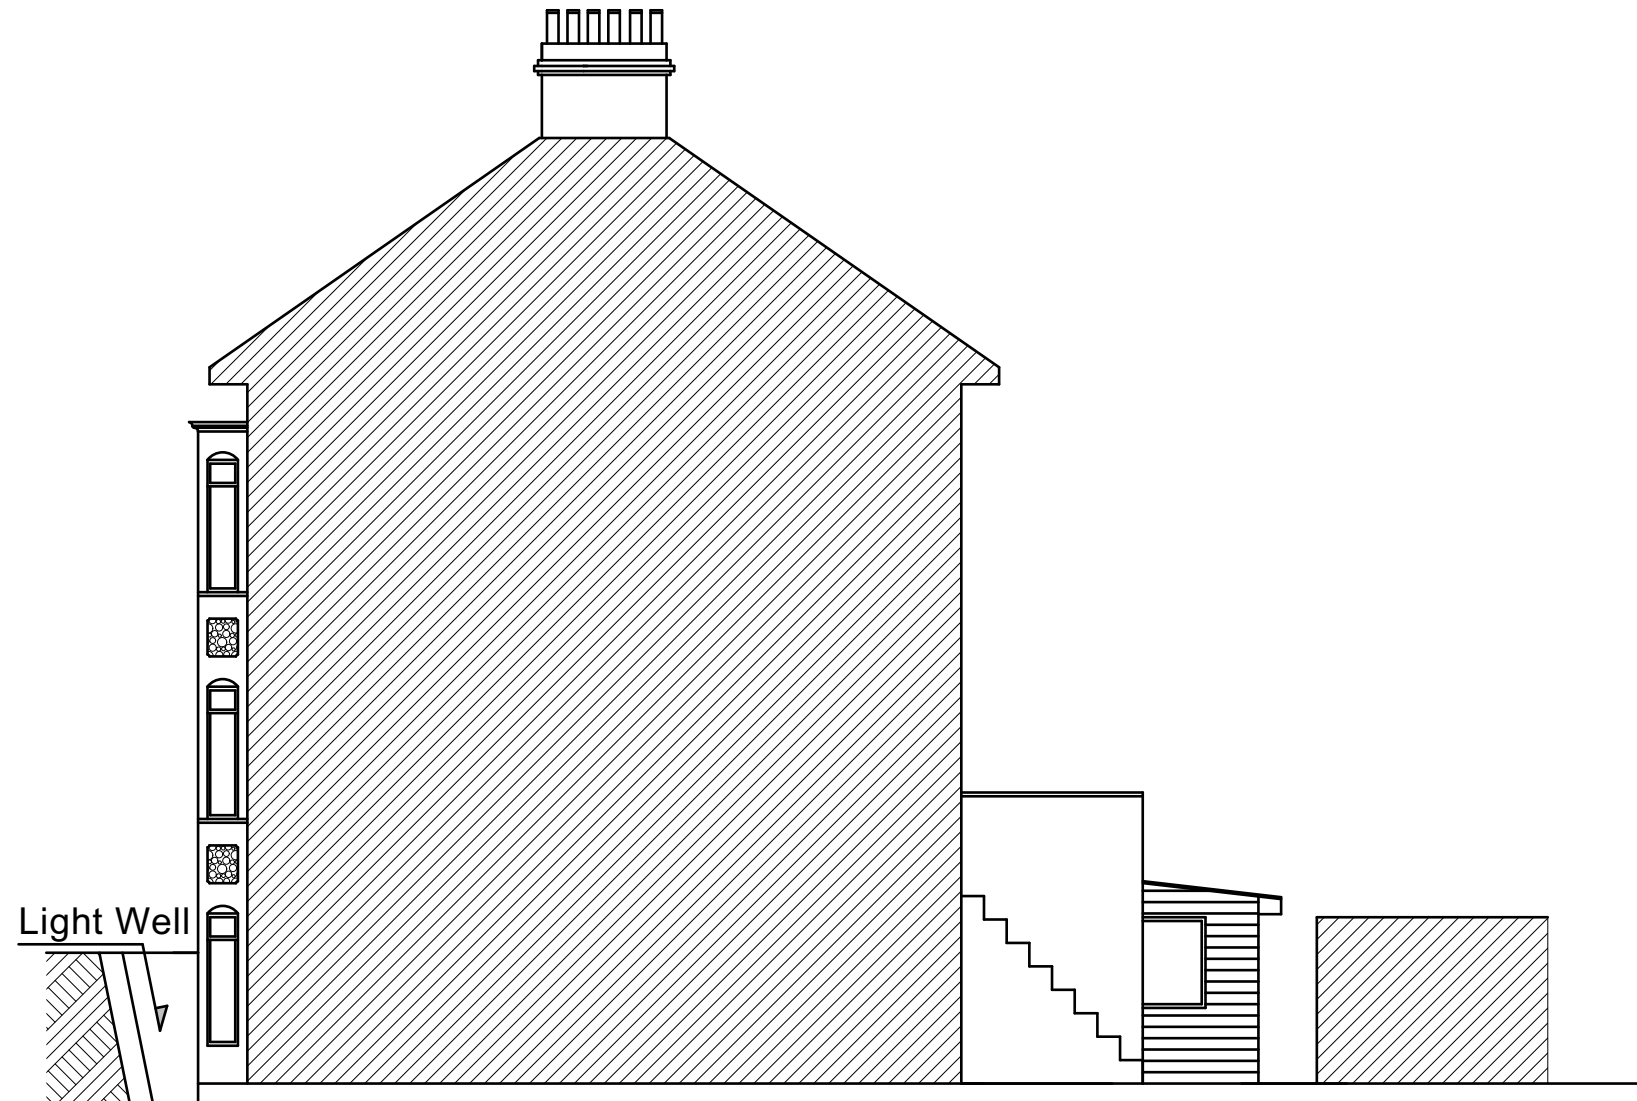

EXISTING SIDE ELEVATION - A

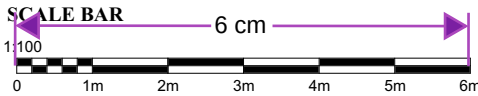

MEK TOWN PLANNING AND DESIGN CONSULTANTS LTD www.mektownplanningconsultants.co.uk Email: contact@mektownplanningconsultants.co.uk	DRAWING TITLE			PROJECT TITLE	TECHNICAL TEAM	
	EXISTING SIDE ELEVATION - A			CHANGE OF USE FROM C3 (SINGLE DWELLING HOUSE) TO A SMALL HMO (C4)	CAD TECHNICIAN:	TEZIKUBA ARTHUR
	SCALE	DATE	DRWG NO.		CIVIL / STRUCTURAL ENG:	BASOOMYE FRANCISCO
14 CLIVE HOUSE, HADDO STREET, LONDON SE10 9RH. MOB. +447506208449	1:100	FEBRUARY 2024	85WSG/007		CHECKED BY:	MOSES EKOLE
	PAPER SIZE	REVISION		SITE ADDRESS	PLANNING CONSULTANT	
	A-3			85 WINDMILL STREET, GRAVESEND, DA12 1BN, UK		