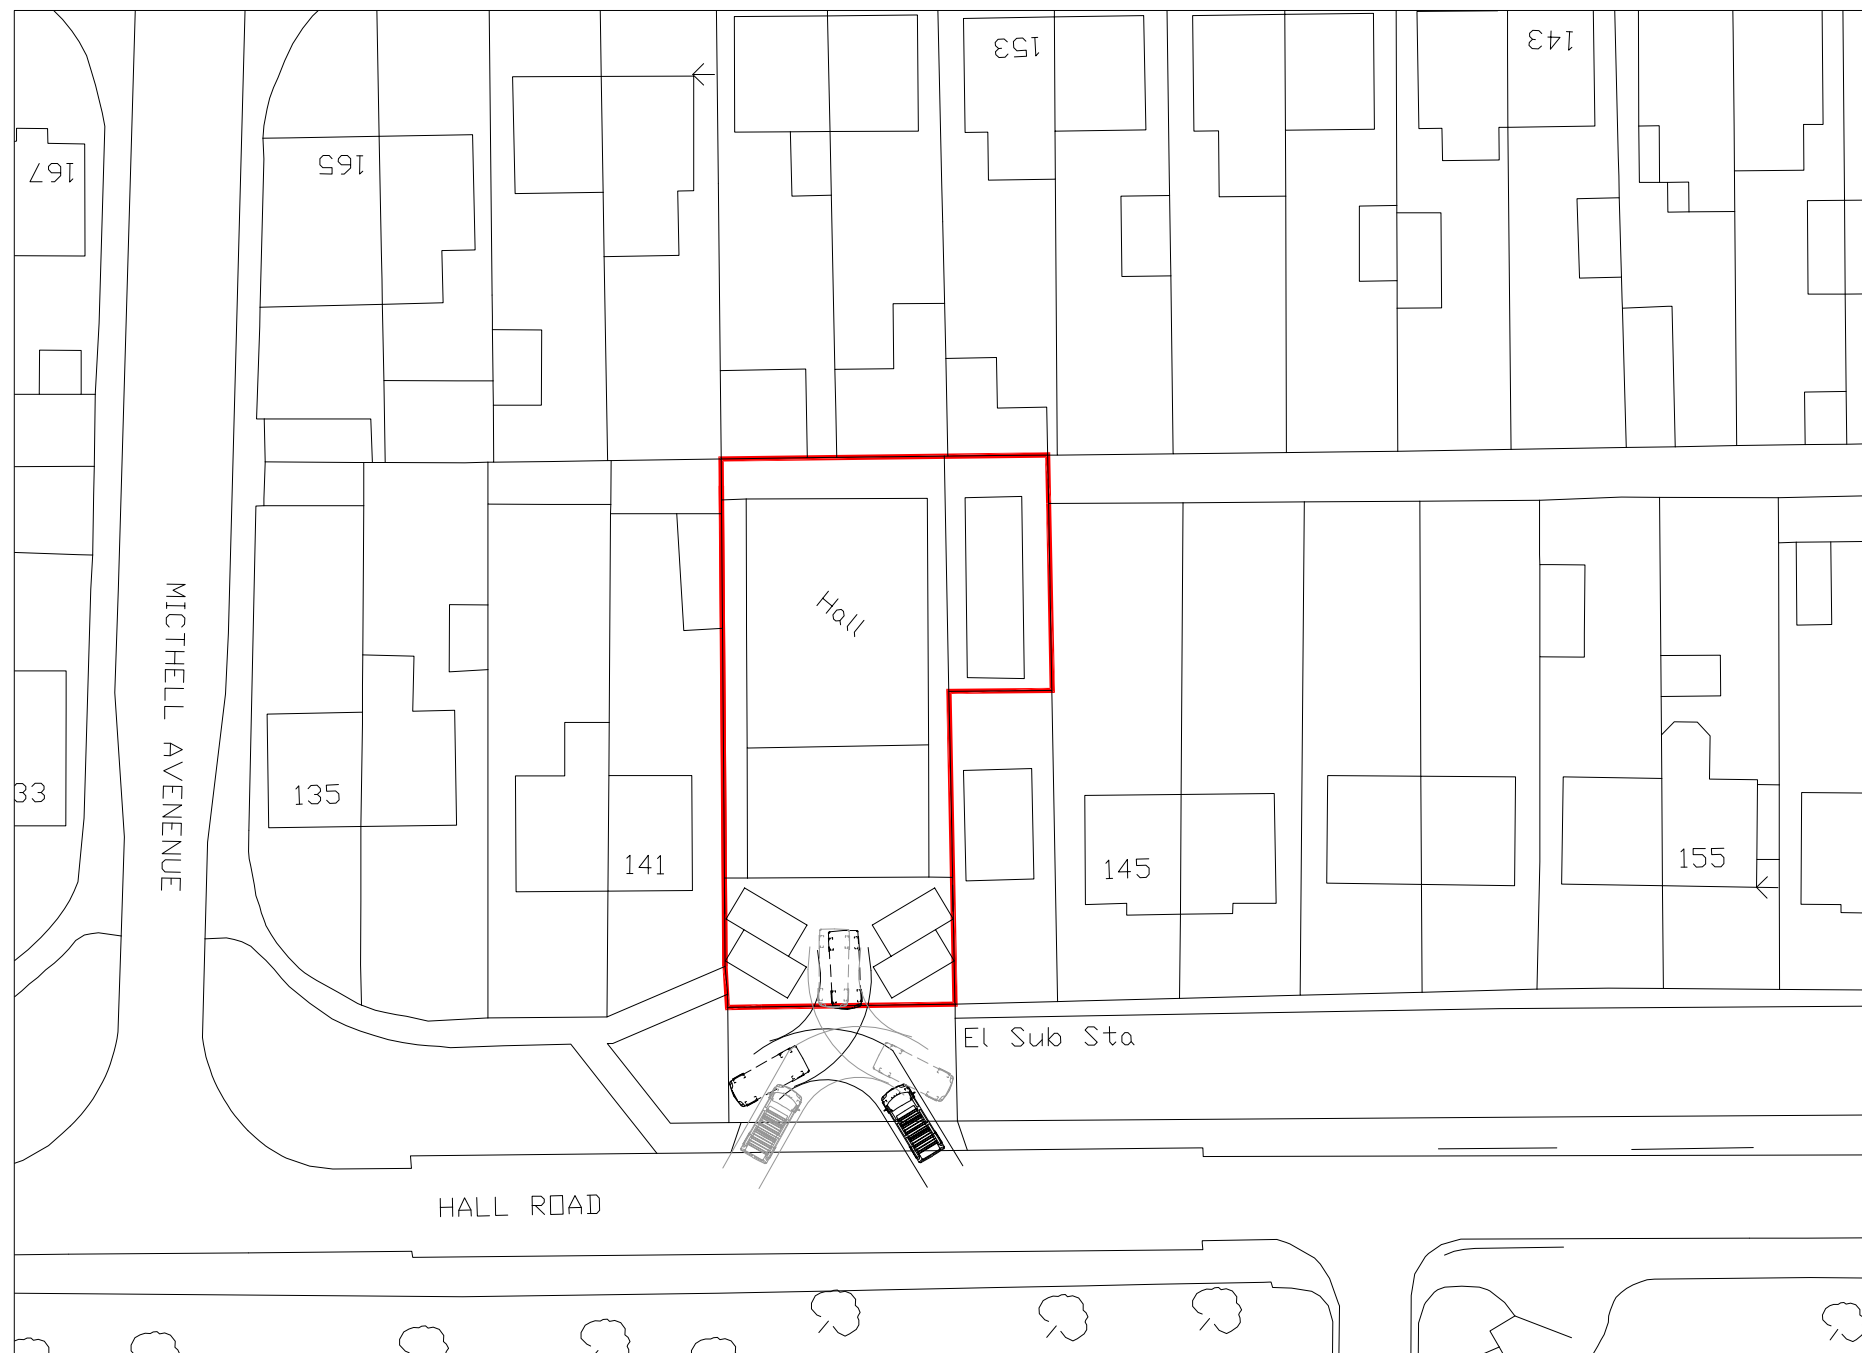


Serial No: 337543

© Crown copyright and database right 2026 Ordnance Survey licence AC0000848283.

Reproduction in whole or in part is prohibited without the prior permission of Ordnance Survey.

A	PLANNING ISSUE	14-09-26	HC
REV	AMENDMENT	DATE	CHKD
DRAWING STATUS PLANNING			
VIVID Vivid Infrastructure UK Limited Suite 119, Sackville Place Business Centre 44-48 Magdalen Street, Norwich, Norfolk, NR3 1UJ T: 01603 756386 E: office@vividconsulting W: www.vividconsulting			
PROJECT ST JOHNS AMBULANCE MEMORIAL HALL HALL ROAD, NORTHFLEET, GRAVESHAM, KENT, DA11 8AJ			
DRAWING TITLE PARKING LAYOUT			
SCALE 1:50 @ A1 1:100 @ A3		DRAWN BY HC	DATE 09-2026
DRAWING NUMBER 26739 - 01		REVISION A	