


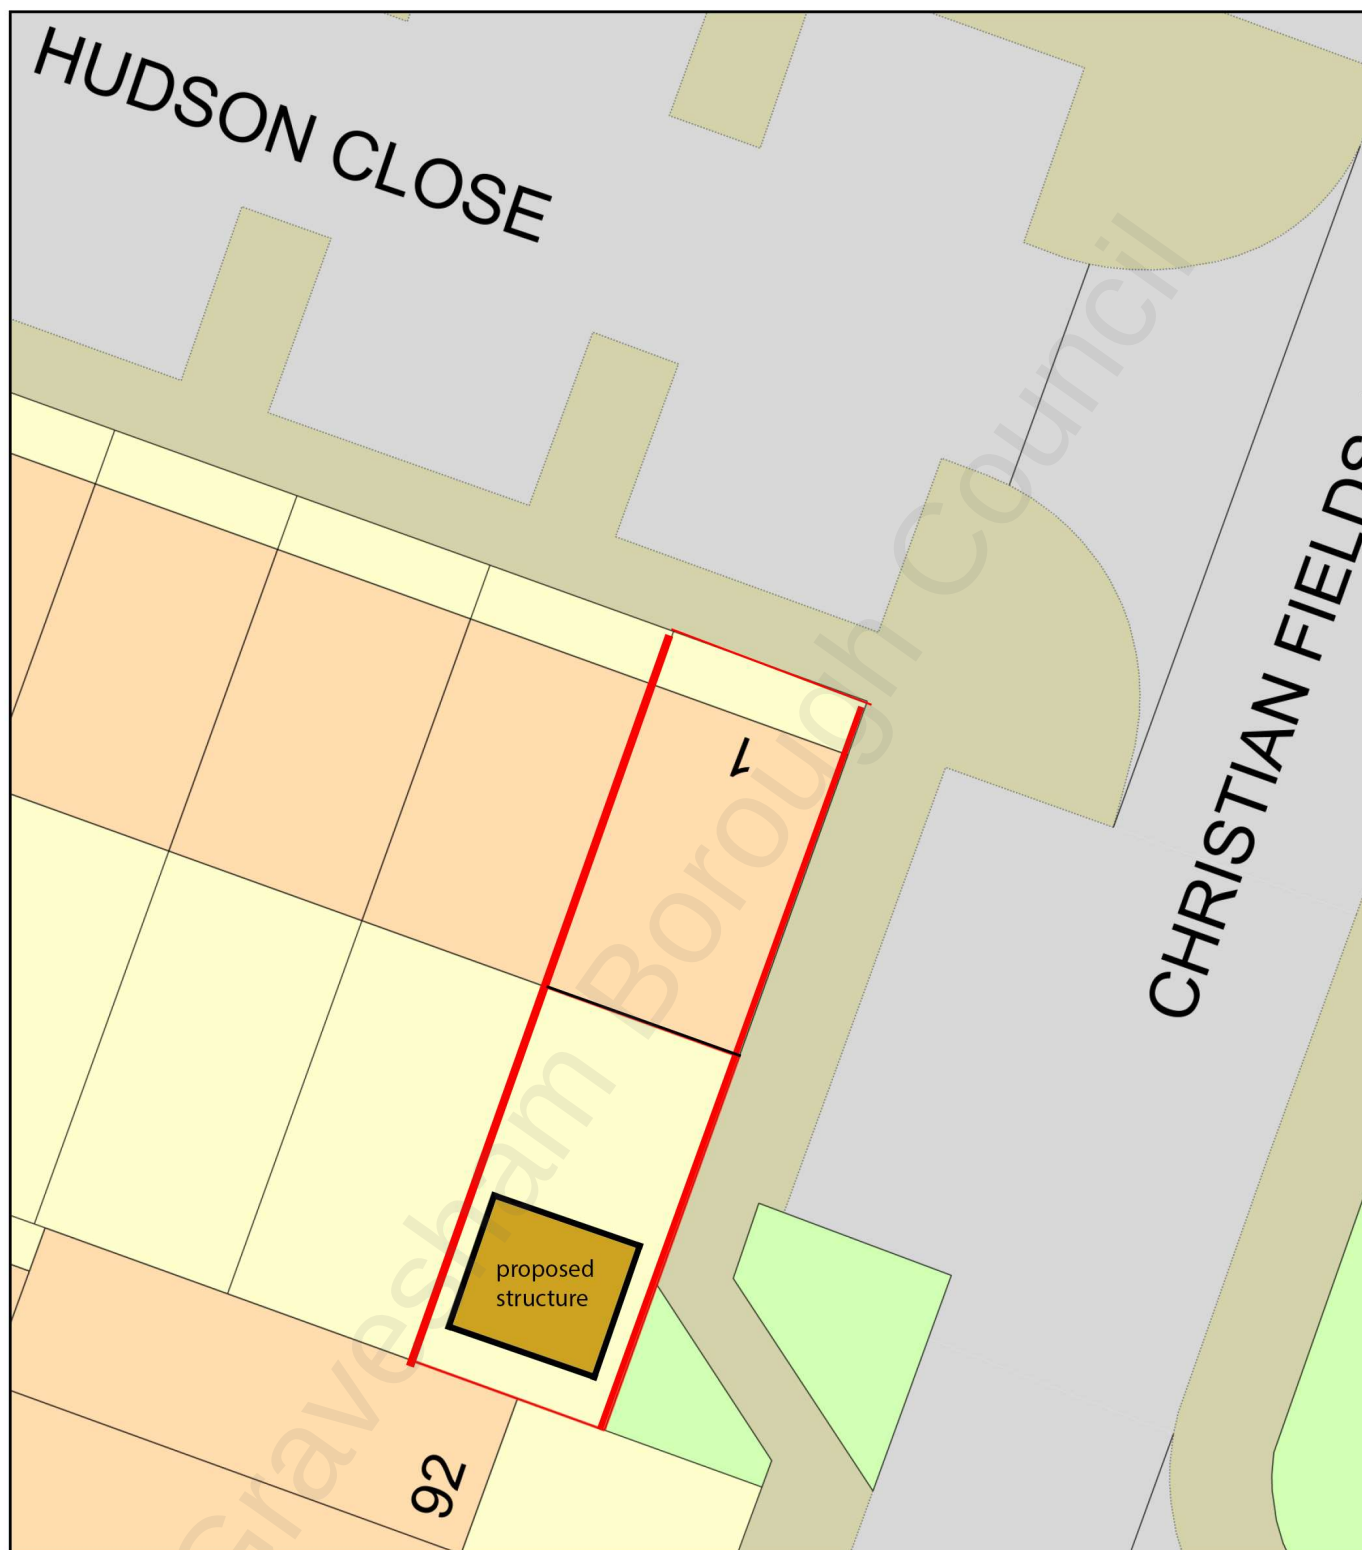

0 10
Metres



Plan Produced for: A Oyelola
Date Produced: 01 Apr 2022
Plan Reference Number: TQRQM22091152003211
Scale: 1:200 @ A4

Planning Application
Timber Frame Garden Office
1 Hudson Close
DA12 5FB
Gravesend