

Block Plan

Proposed

All Items, Notes, Dimensions & General Design Contained On This Drawing Are For Guidance Purposes Only.
Nominated Builder Or Person Responsible For The Project Should Make A Thorough Check Prior To Commencement Of Works Against Site, Drainage, Service Drawings, Current Building Regulations, British Standards & Codes Of Practice.
The Originator (sjo) Will Not Accept Any Liability For Mistakes That Could Occur.


Site:-
185 Old Road West
Gravesend
Kent DA11 0LT

Scale 1:200
Size A4
Drawn SJO
Date Oct/23
Drawing No.

2409/01/BP

Revision

Existing Plan

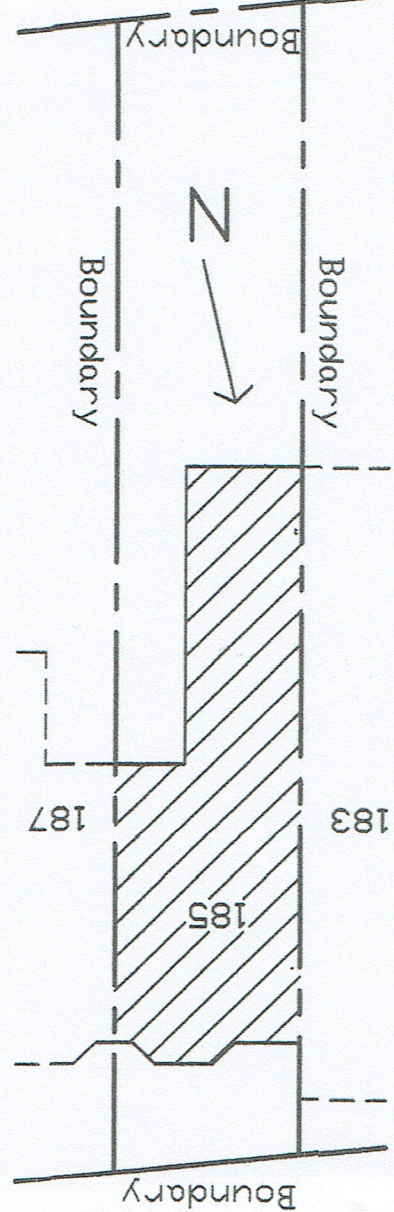

Proposed Plan

