



©2020 Cellnex
All rights reserved. No part of this publication may be reproduced, stored in a retrieval system or transmitted in any form or by any means (Electronic, Mechanical, Photocopying, Recording or otherwise), without the prior written consent of the Company.

NOTES

BASED UPON ORDNANCE
SURVEY DIGITAL DATA
WITH THE PERMISSION OF
THE CONTROLLER OF HER
MAJESTY'S STATIONARY
OFFICE, © CROWN
COPYRIGHT. LICENCE NO.
100038864

O.S. LANDRANGER MAP
No. 177

	PROJ No			
4	PROJ No	N/A	MASTER UPDATE	20/06/23GHAGHA
3	PROJ No	N/A	MASTER UPDATE	18/10/22GHAGHA
2	PROJ No	N/A	LEGAL PLAN	12/10/16 SH JF
1	PROJ No	N/A	FIRST ISSUE	03/07/15KML DG
ISS	REVISION	DATE	DRN	APP



CELLNEX UK
R+, 4TH FLOOR, 2 BLA GRAVE STREET, READING, RG1 1AZ
Tel. 020 4526 8553

SITE No 1490517
INN ON THE LAKE
INN ON THE LAKE HOTEL
OFF WATLING STREET (A2)
SHORNE, NR THONG
GRAVESEND, KENT
DA12 3HB



NGR TQ 67660 69840
OS GRID 567660 169840

TITLE
LOCATION PLAN



SCALE SEE DRAWING

DRAWN	KML	29/06/15
APPROVED	GHA	20/06/23

DRG No.	Sheet 1 of 1	Rev
1490517-00-004-ML004		4

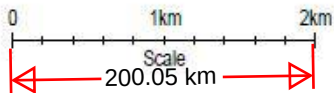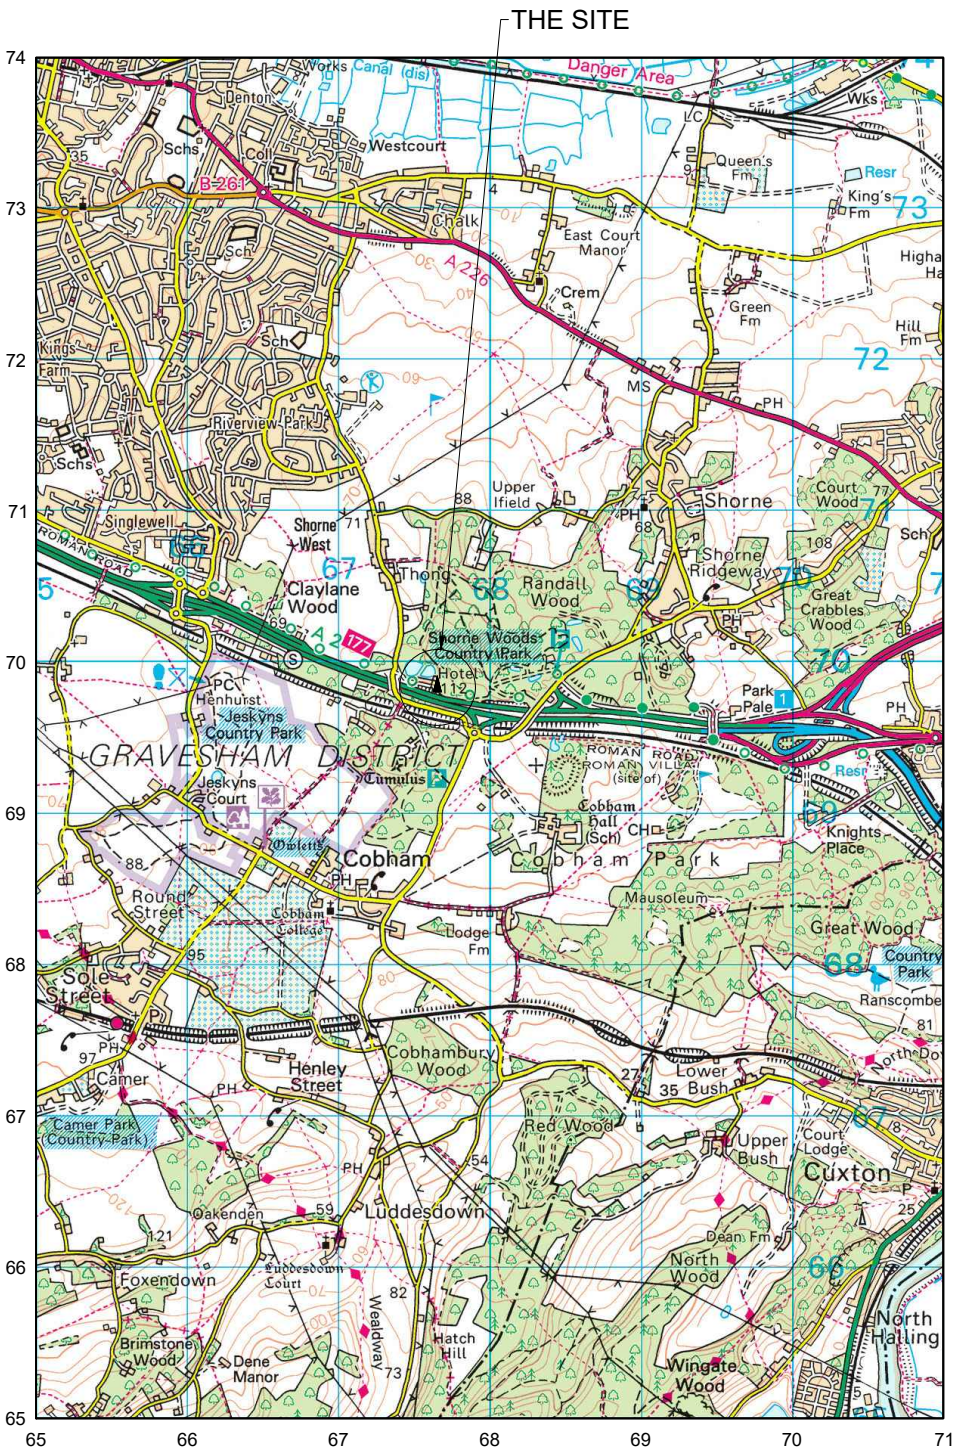

LOCATION PLAN
SCALE 1:50,000

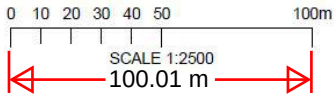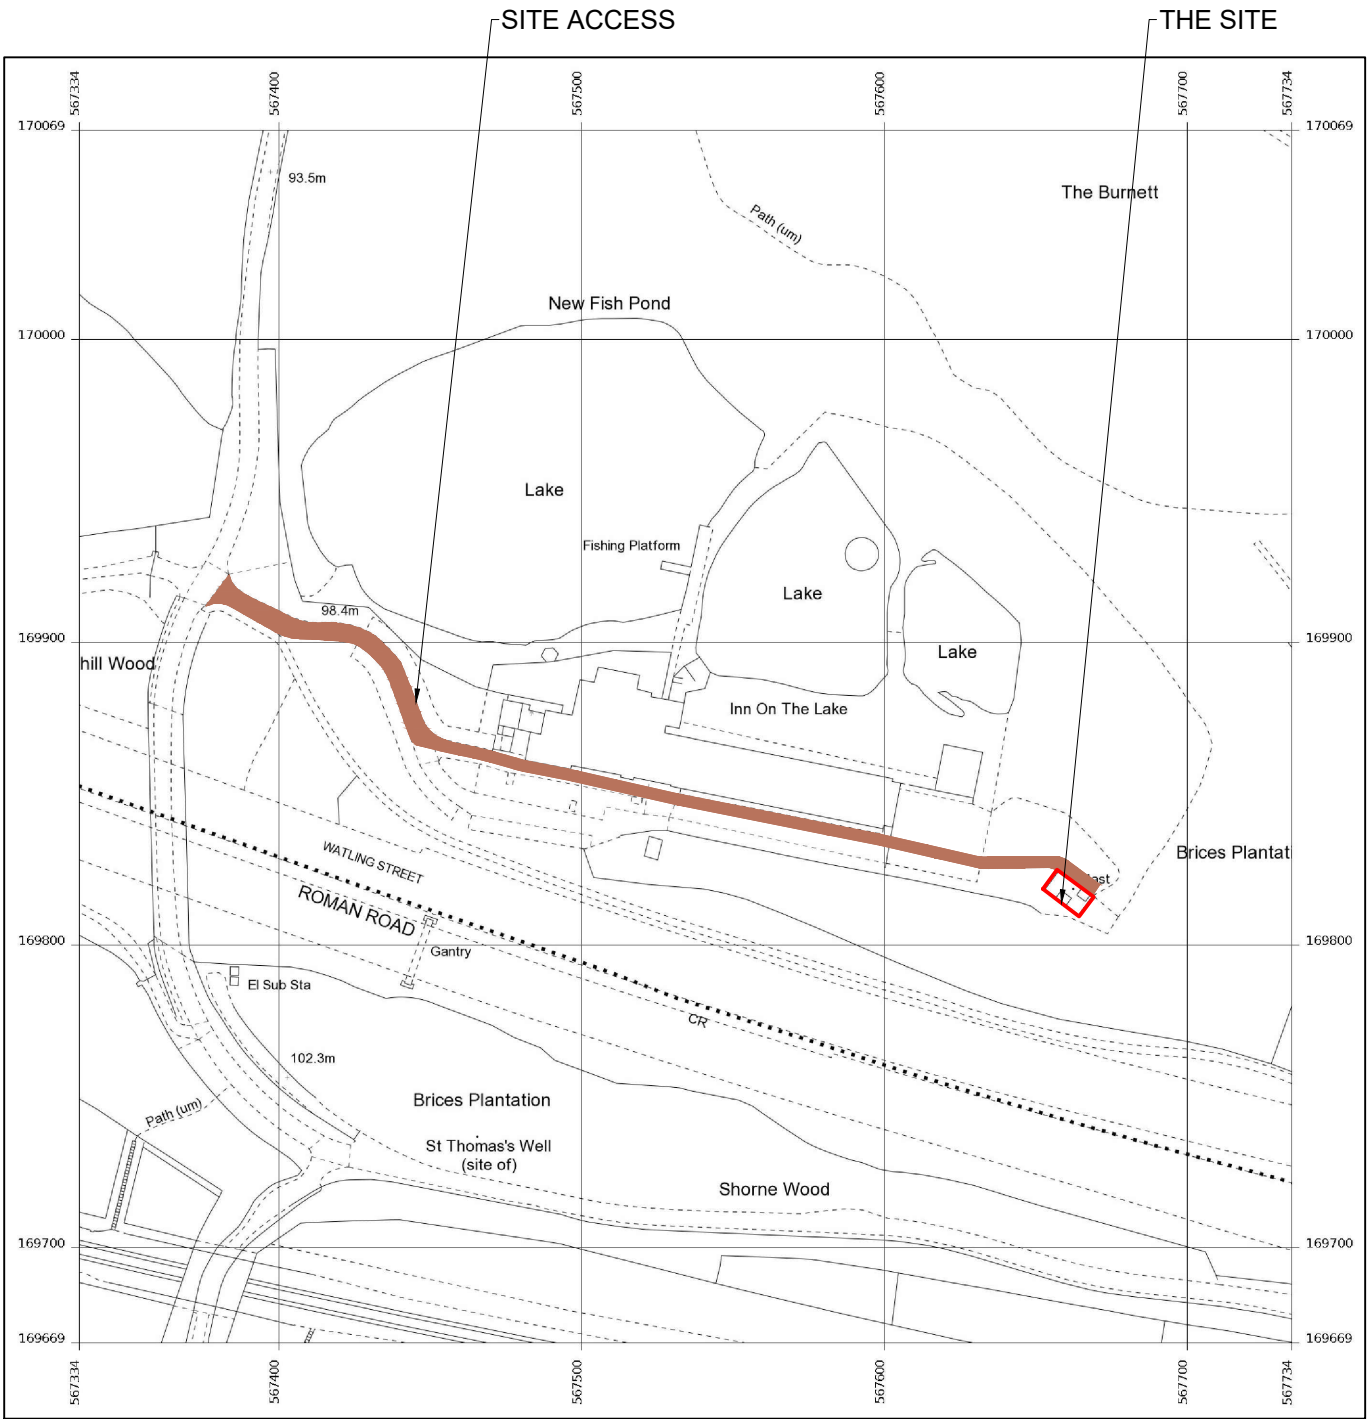

LOCATION PLAN
SCALE 1:2500