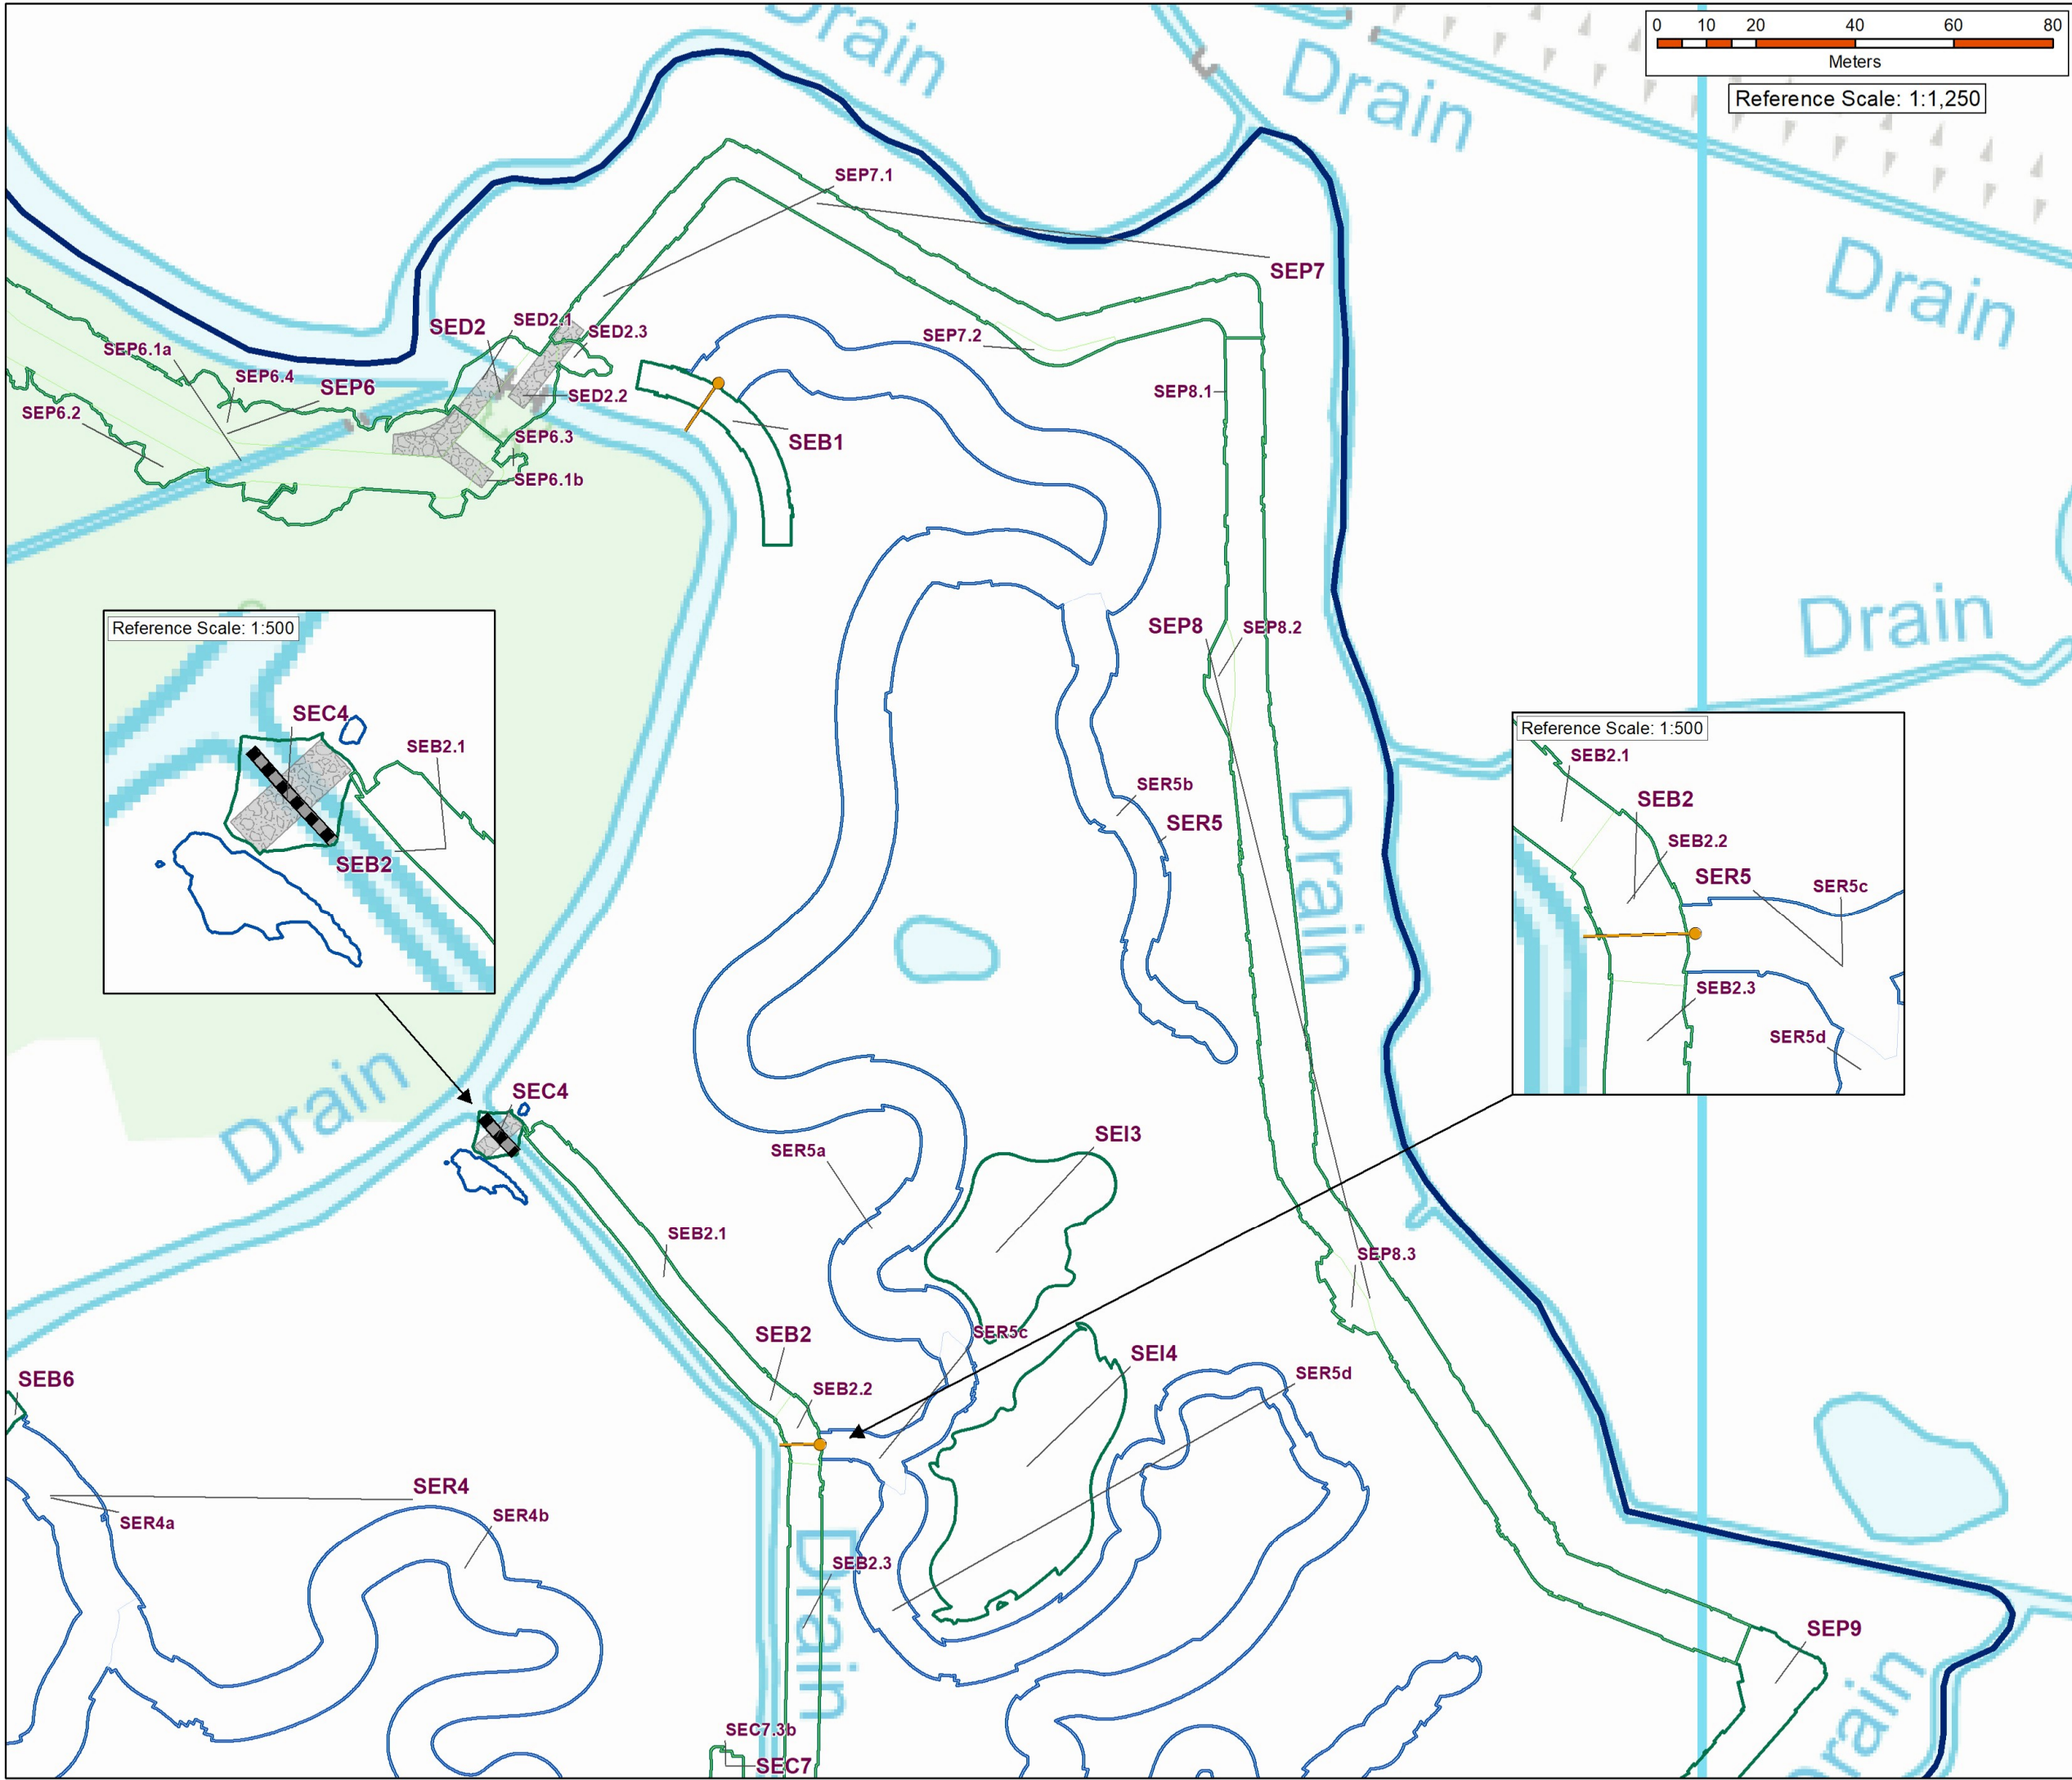


Reference Scale: 1:1,250

RSPB Shorne Marshes

Queen's Farm Rd, Gravesend, Kent
DA12 3HU

Habitat Enhancement Project

Block Plan 2b

Drawing ref SEM/BP2b/24_A

- Area Under Applicant Control
- Central Grid Ref: TQ69087426
- Nearest Postcode: DA12 3HU

Application Areas

- Area 1; Lowland Wet Grassland/Scrub
- Area 2; Reedbed
- EA Main River

Rights of Way

- Public Right of Way
- Bridleway
- England Coast Path

Groundworks

- Groundworks Feature Fill
- Groundworks Feature Fill Component Part
- Groundworks Feature Cut
- Groundworks Feature Cut Component Part

Pipework


- 160mm drainage pipe
- 160mm drainage pipe with control
- Existing pipe to be removed
- 600mm Twinwall pipe
- 150mm Twinwall pipe (new)
- 150mm Twinwall pipe (existing)
- 110mm drainage pipe
- Sheet piling

Access

- Crushed concrete dressing

Archaeology

- Building
- Findspot
- Monument (Site)
- Scheduled Monument

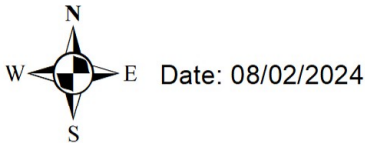

Date: 08/02/2024

Reproduced from the digital Ordnance Survey map by permission of Ordnance Survey on behalf of The Controller of Her Majesty's Stationery Office. ©Crown Copyright. All rights reserved. RSPB licence 100021787

