

RSPB Shorne Marshes

Queen's Farm Rd, Gravesend, Kent
DA12 3HU

Habitat Enhancement Project

Cross Section Drawings


Shorne Reedbed

SRC1, SRP1-2, SRI4-5,


SRR1-4, SRBL1, 4a

Drawing ref SEM/X12/24_A


- Existing ground
- Cut
- Fill
- Clay core
- Topsoil strip & clay key
- Water
- Water control pipe
- Twinwall pipe
- Existing culvert pipe
- Stone
- Indication
- Geotextile

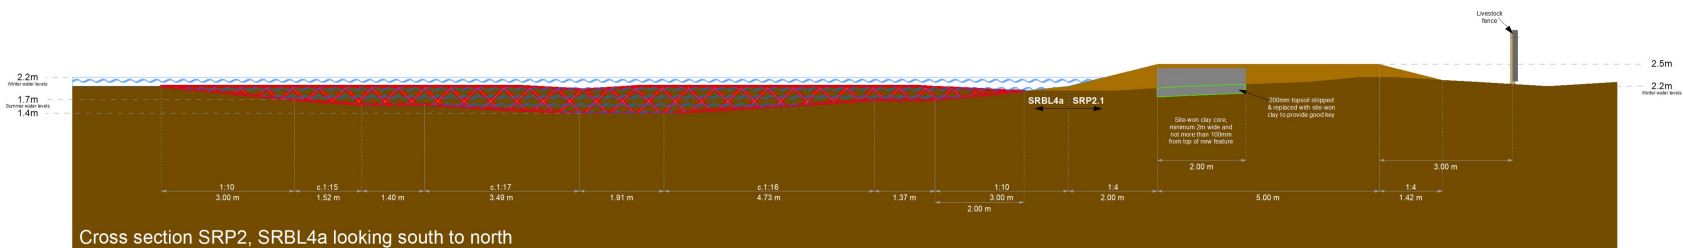


Cross section SRP2, SRBL4a looking south to north

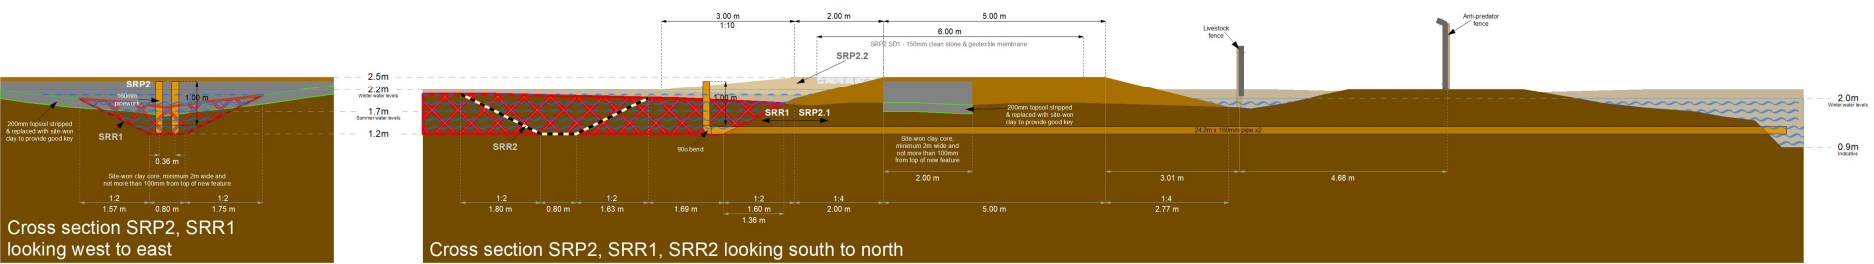


Cross section SRP2, SRR1, SRR2 looking south to north

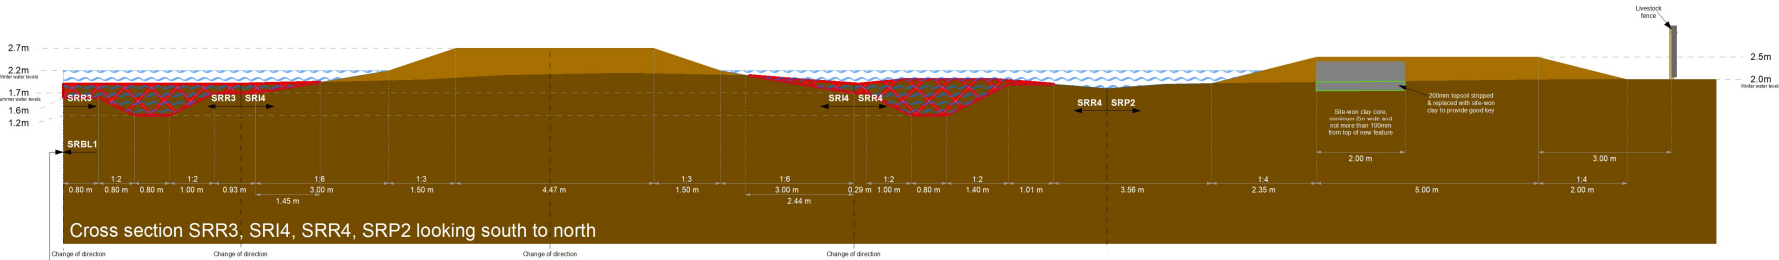

Cross section SRR3, SRI4, SRR4, SRP2 looking south to north

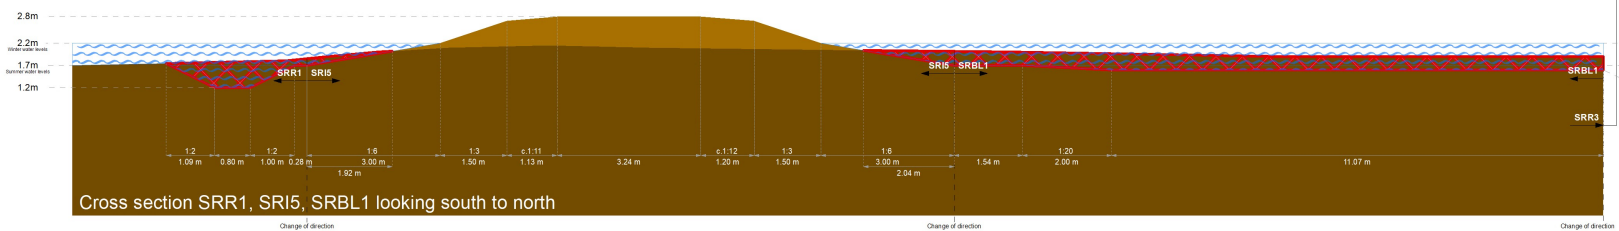


Cross section SRR1, SRI5, SRBL1 looking south to north

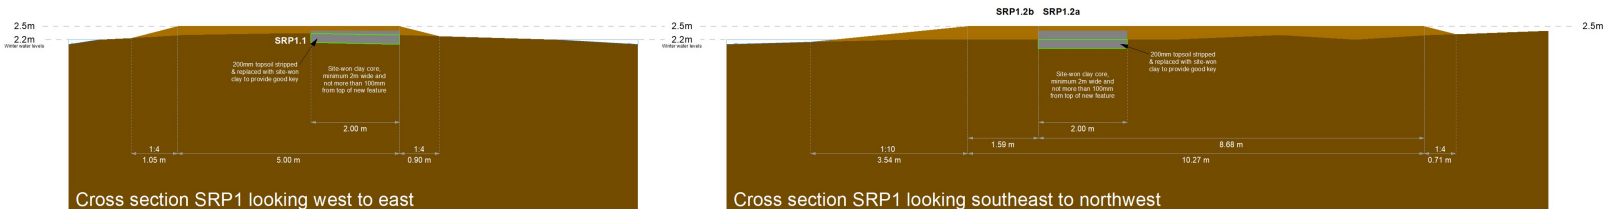


Cross section SRP1 looking west to east

Cross section SRP1 looking southeast to northwest

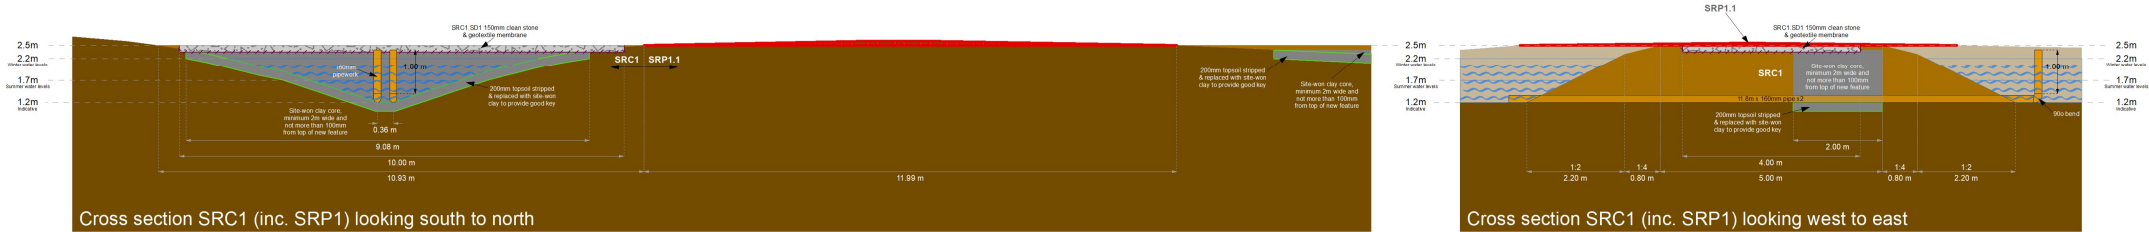

Cross section SRC1 (inc. SRP1) looking south to north

Cross section SRC1 (inc. SRP1) looking west to east

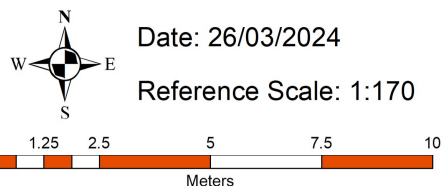

Date: 26/03/2024

Reference Scale: 1:170

Reproduced from the digital Ordnance Survey map by permission of Ordnance Survey on behalf of The Controller of Her Majesty's Stationary Office. ©Crown Copyright. All rights reserved. RSPB licence 100021787

