

RSPB Shorne Marshes

Queen's Farm Rd, Gravesend, Kent
DA12 3HU

Habitat Enhancement Project

Cross Section Drawings












Shorne Reedbed

SRP3-6, SRI13, SRR2,

SRBL4a


Drawing ref SEM/X13/24_A

- Existing ground
- Cut
- Fill
- Clay core
- Topsoil strip & clay key
- Water
- Water control pipe
- Twinwall pipe
- Existing culvert pipe
- Stone
- Indication
- Geotextile

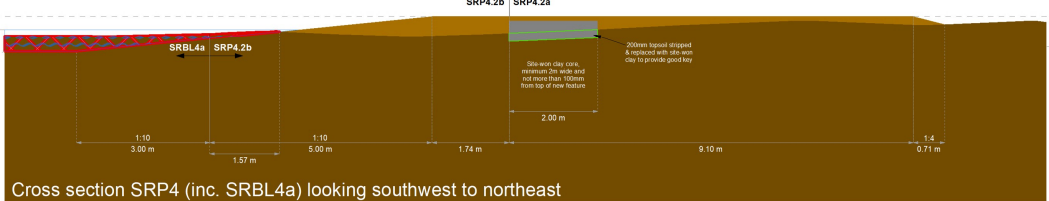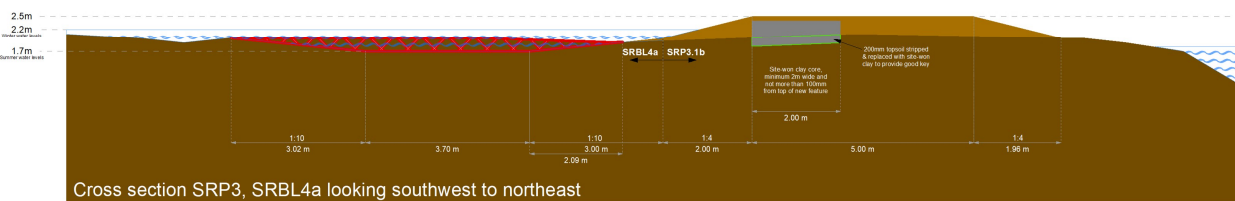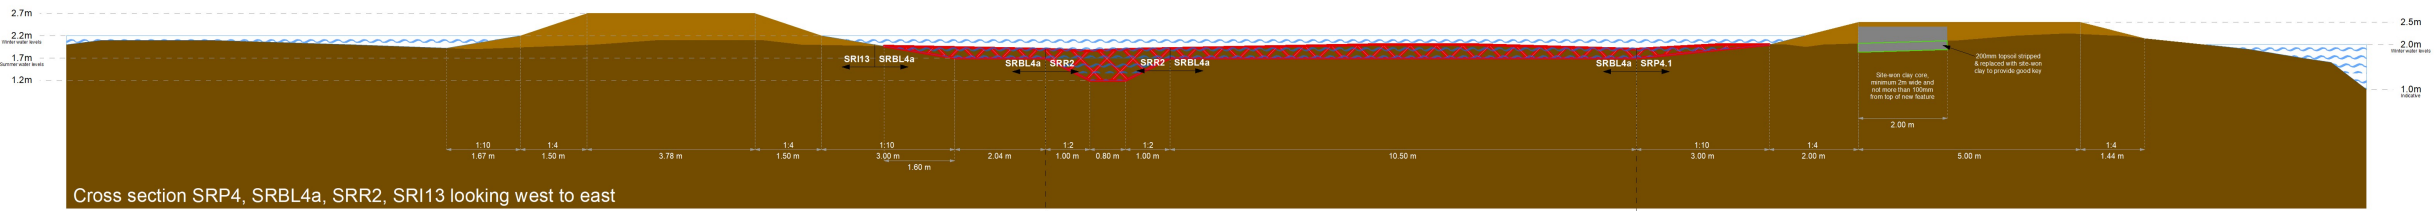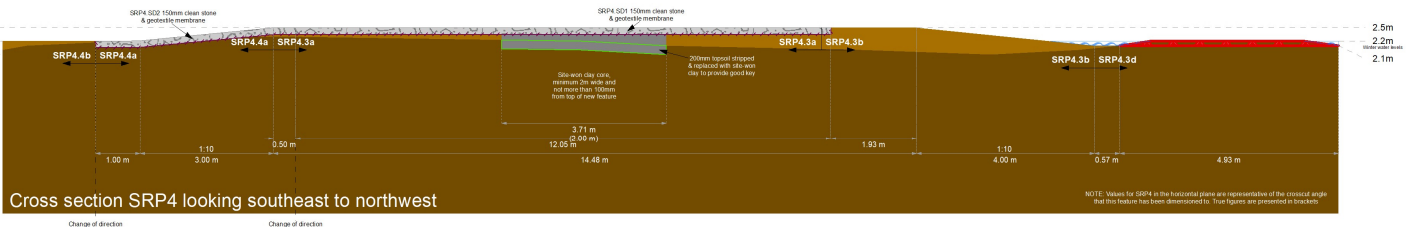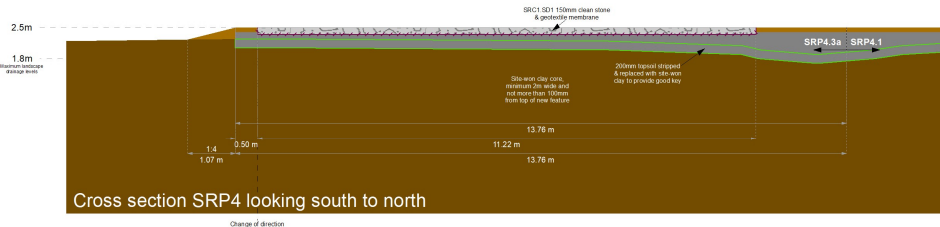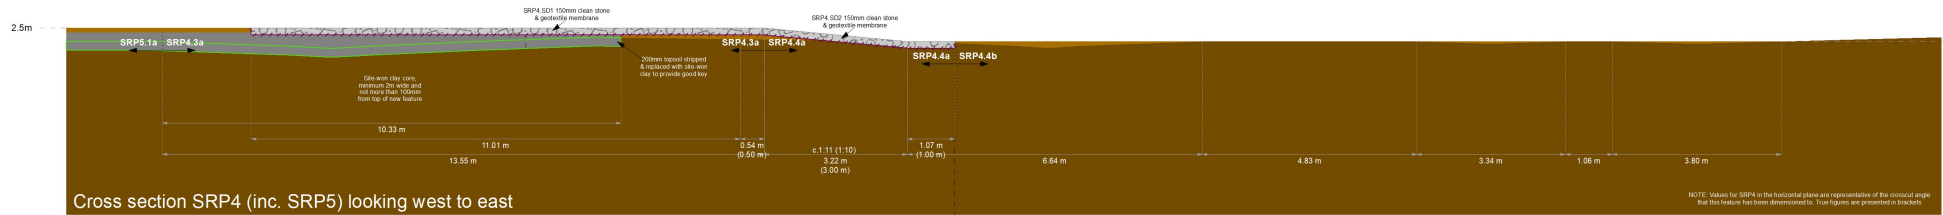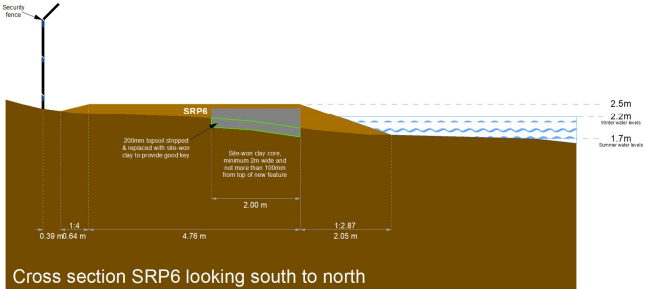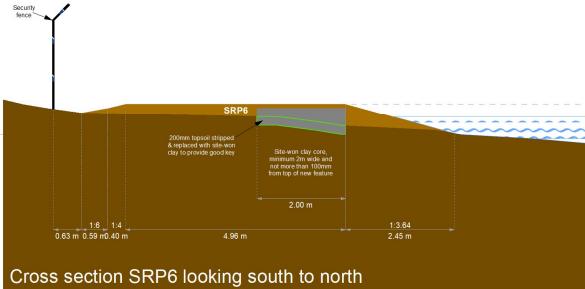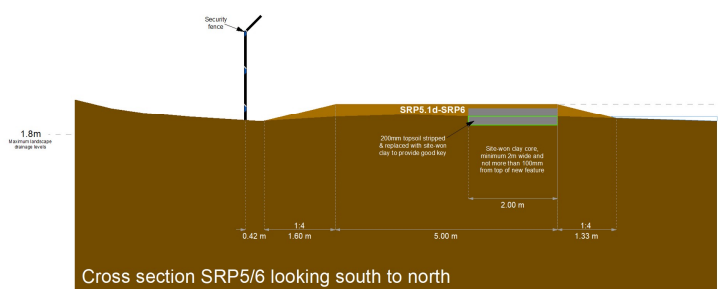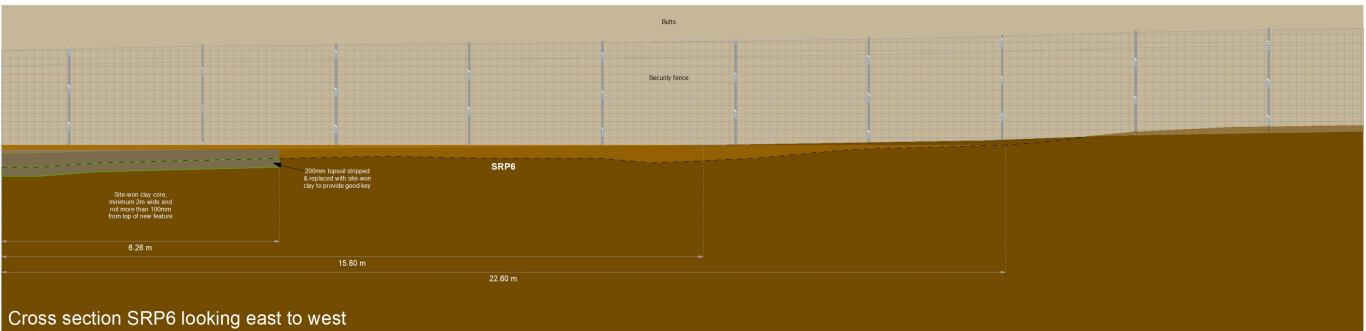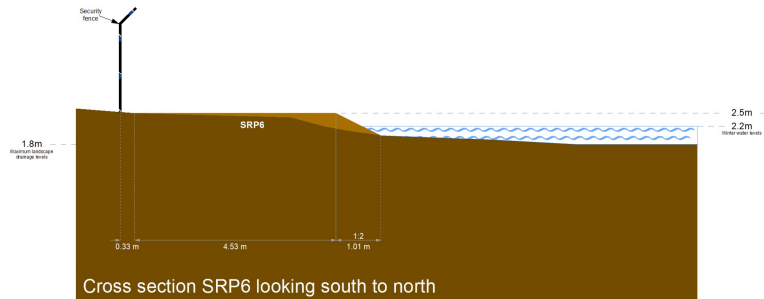

Date: 26/03/2024

Reference Scale: 1:170

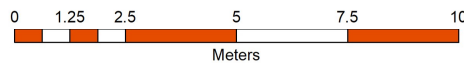

Reproduced from the digital Ordnance Survey map by permission of Ordnance Survey on behalf of The Controller of Her Majesty's Stationary Office. ©Crown Copyright. All rights reserved. RSPB licence 100021787

