



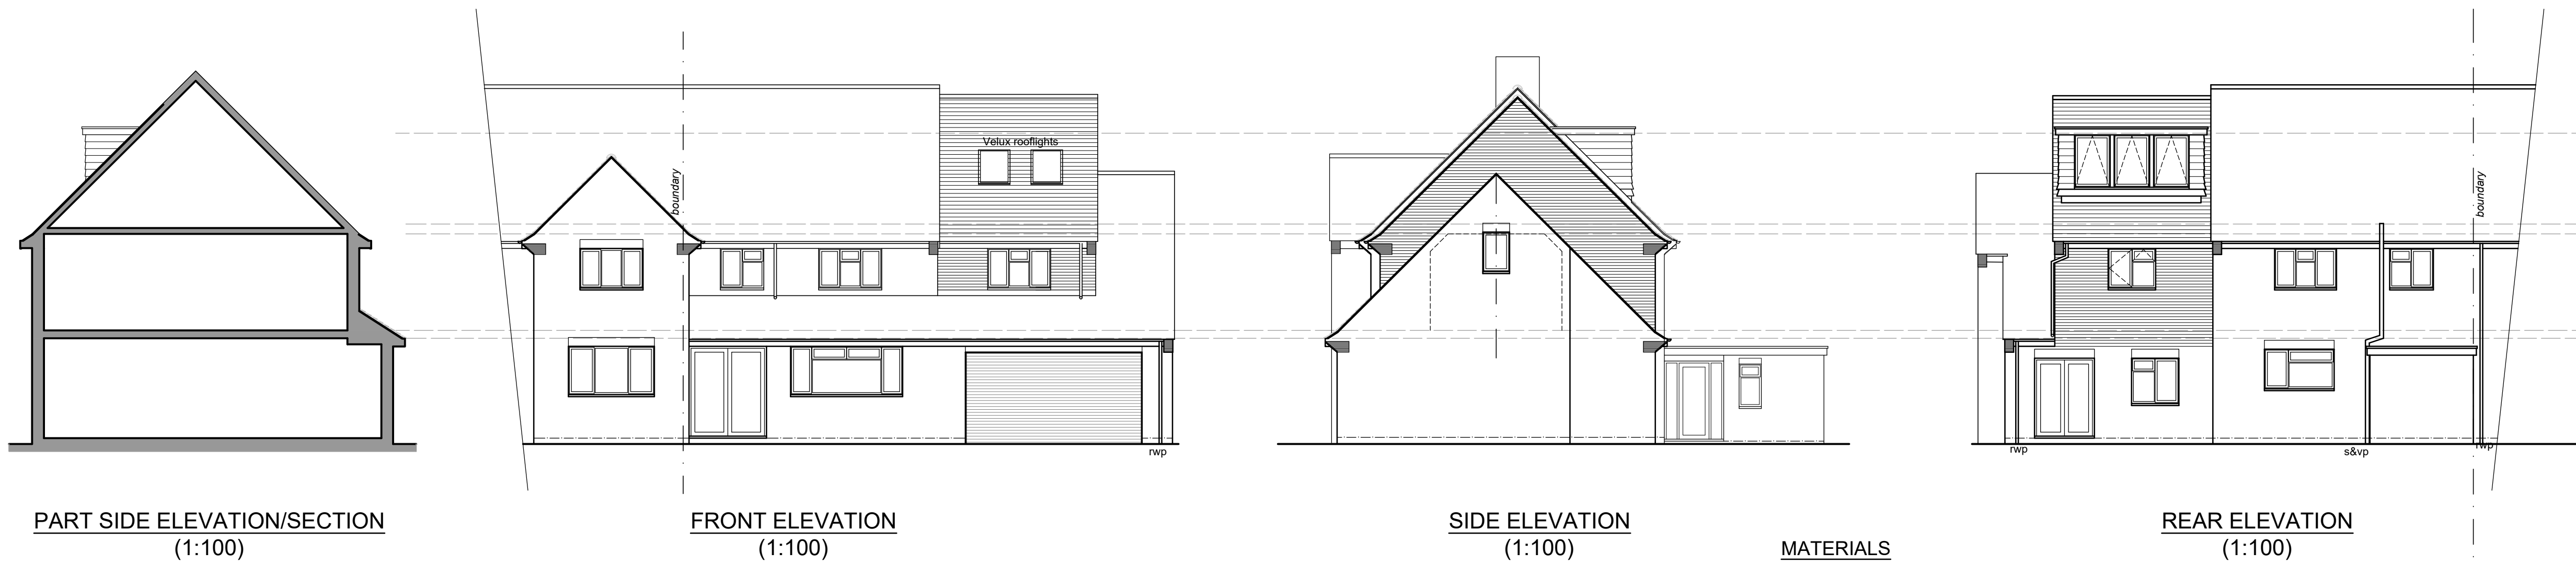


MATERIALS

ROOF
ROOF TILES - COLOUR TO MATCH MAIN DWELLING

WALLS
FACING BRICKWORK TO MATCH MAIN DWELLING

WINDOWS & DOORS
UPVC TO MATCH MAIN DWELLING

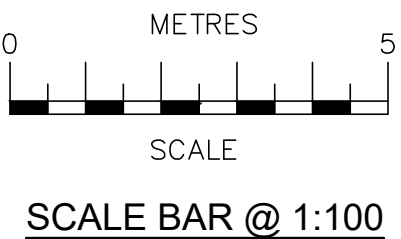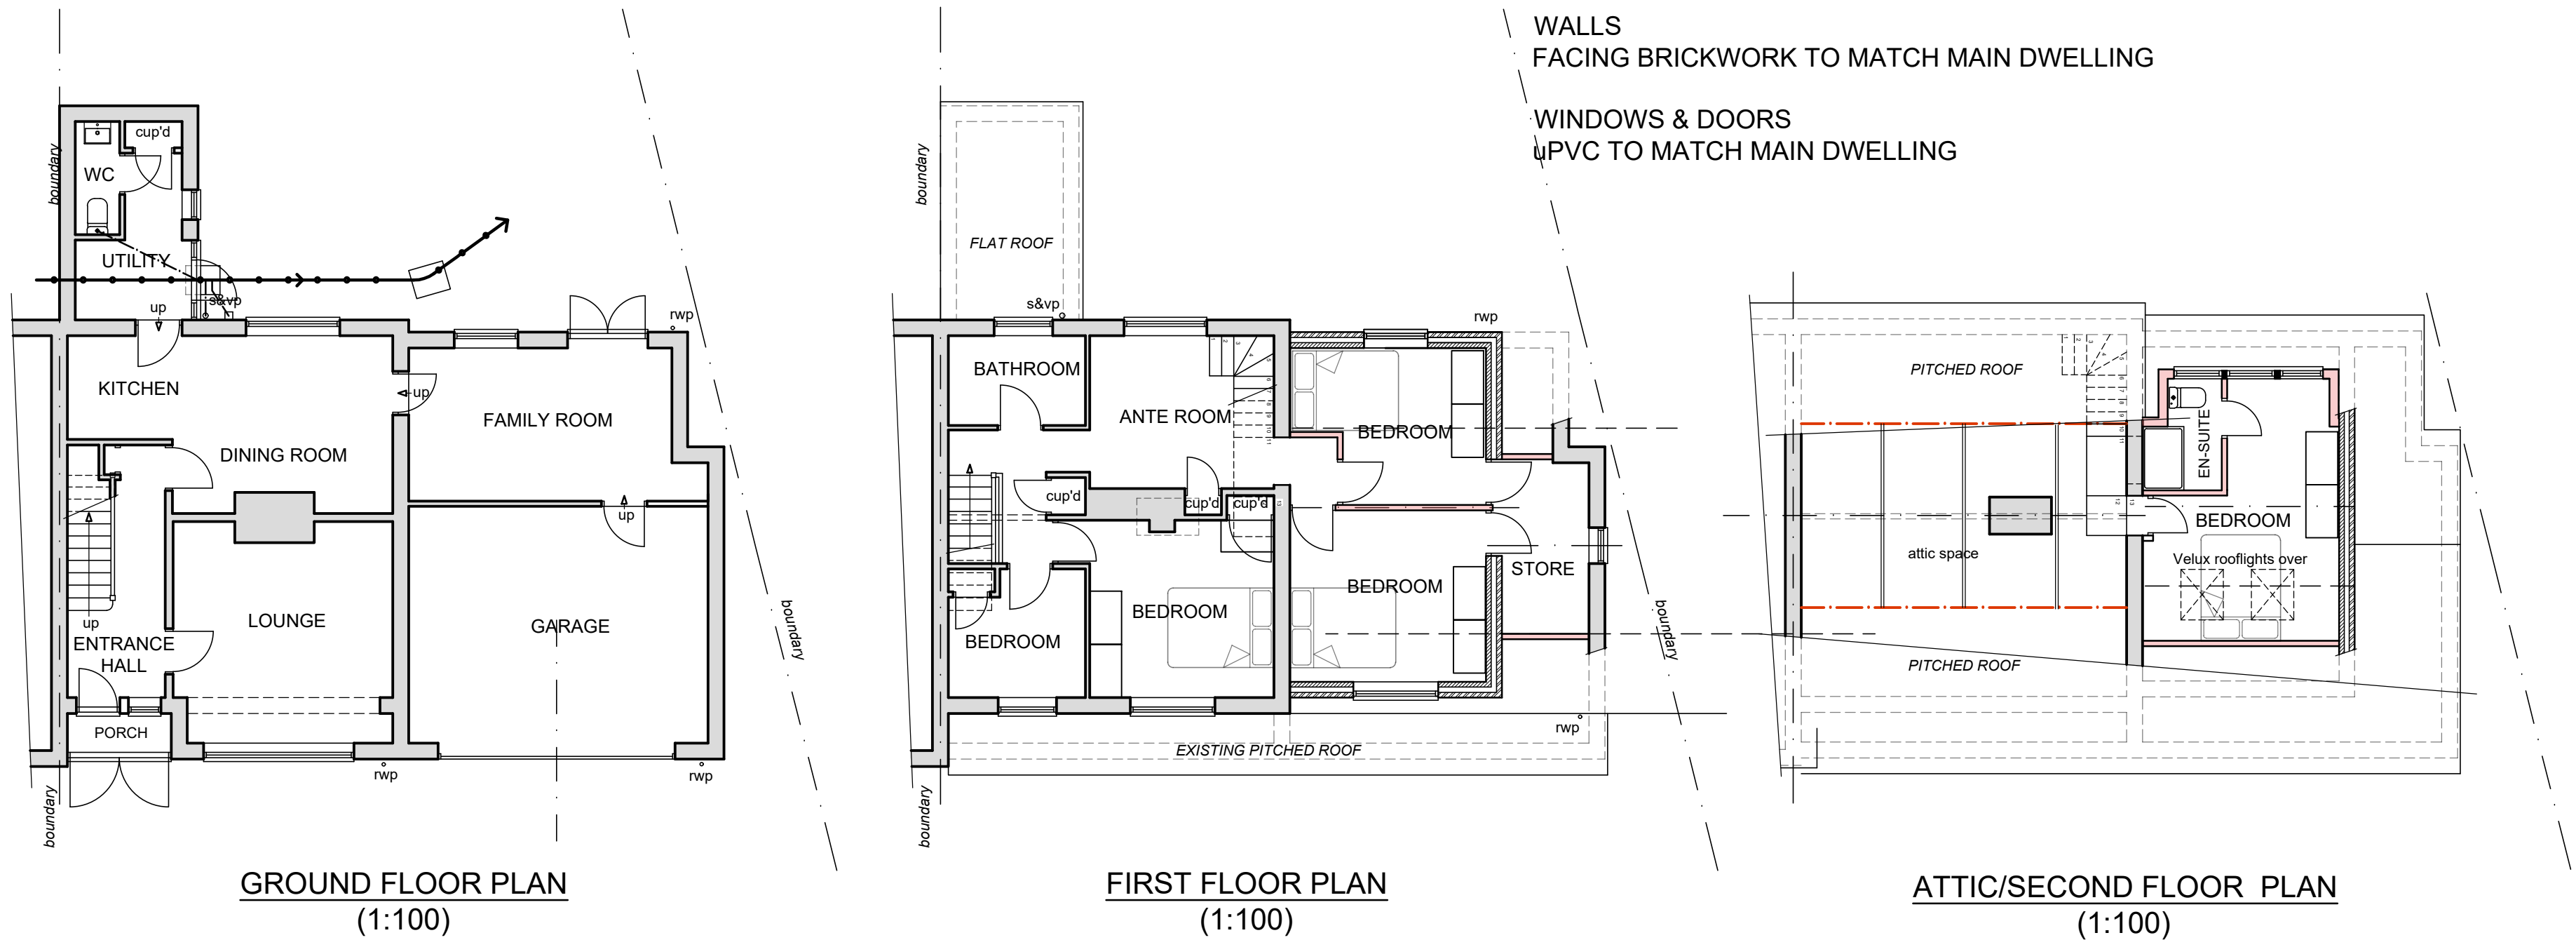

10/07/23	C	Existing window to side gable added
15/05/23	B	Gable to first floor extension removed
08/11/22	A	Gable to first floor extension removed
Date	No	Revision
Penfold Project Services Epmarket, Wrotham Road, Meopham, Kent, DA13 0JH Telephone: 01474 816690 e-mail: apenfold448@btinternet.com		
Job Title: 1 HUNTINGFIELD ROAD MEOPHAM KENT DA13 0EY		
Dwg Title: PLANS & ELEVATIONS AS PROPOSED		
Scale: 1:100 @ A2		
Dwg No.: 02C		
Date: August 2022		