



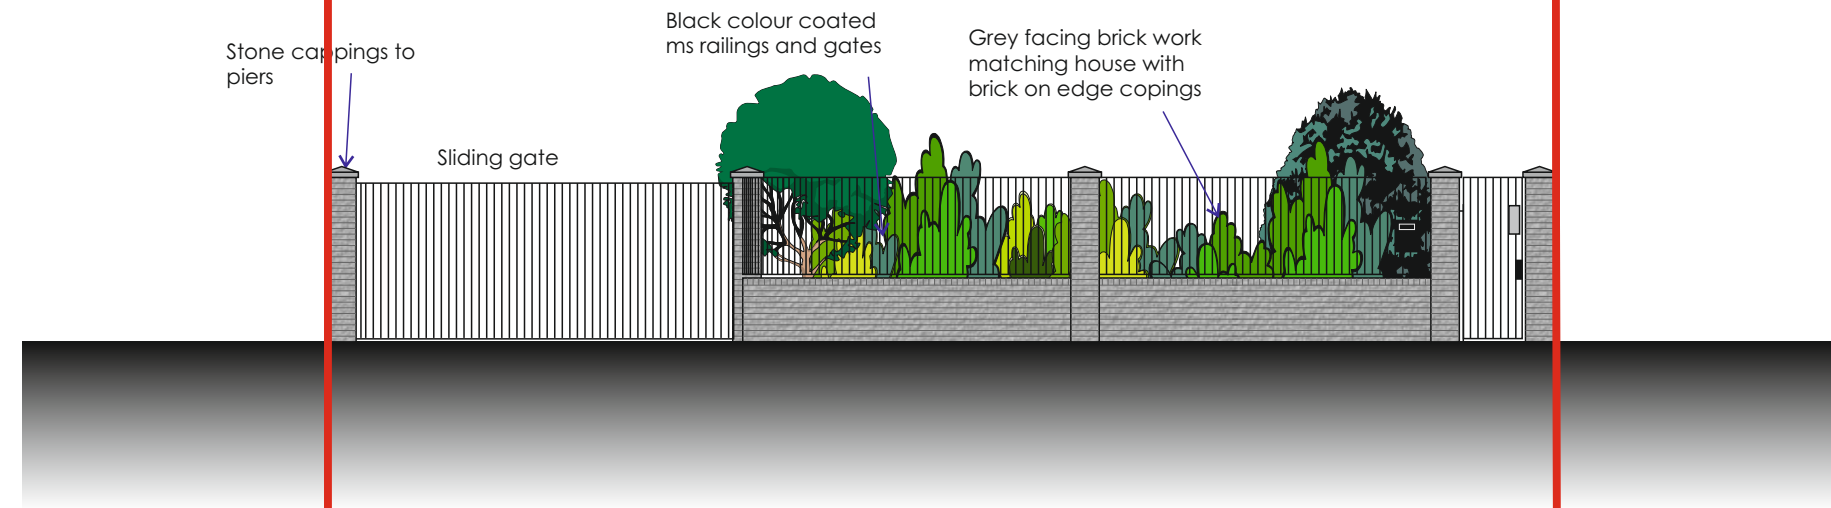

Proposed Front Boundary Elevation - 1:100

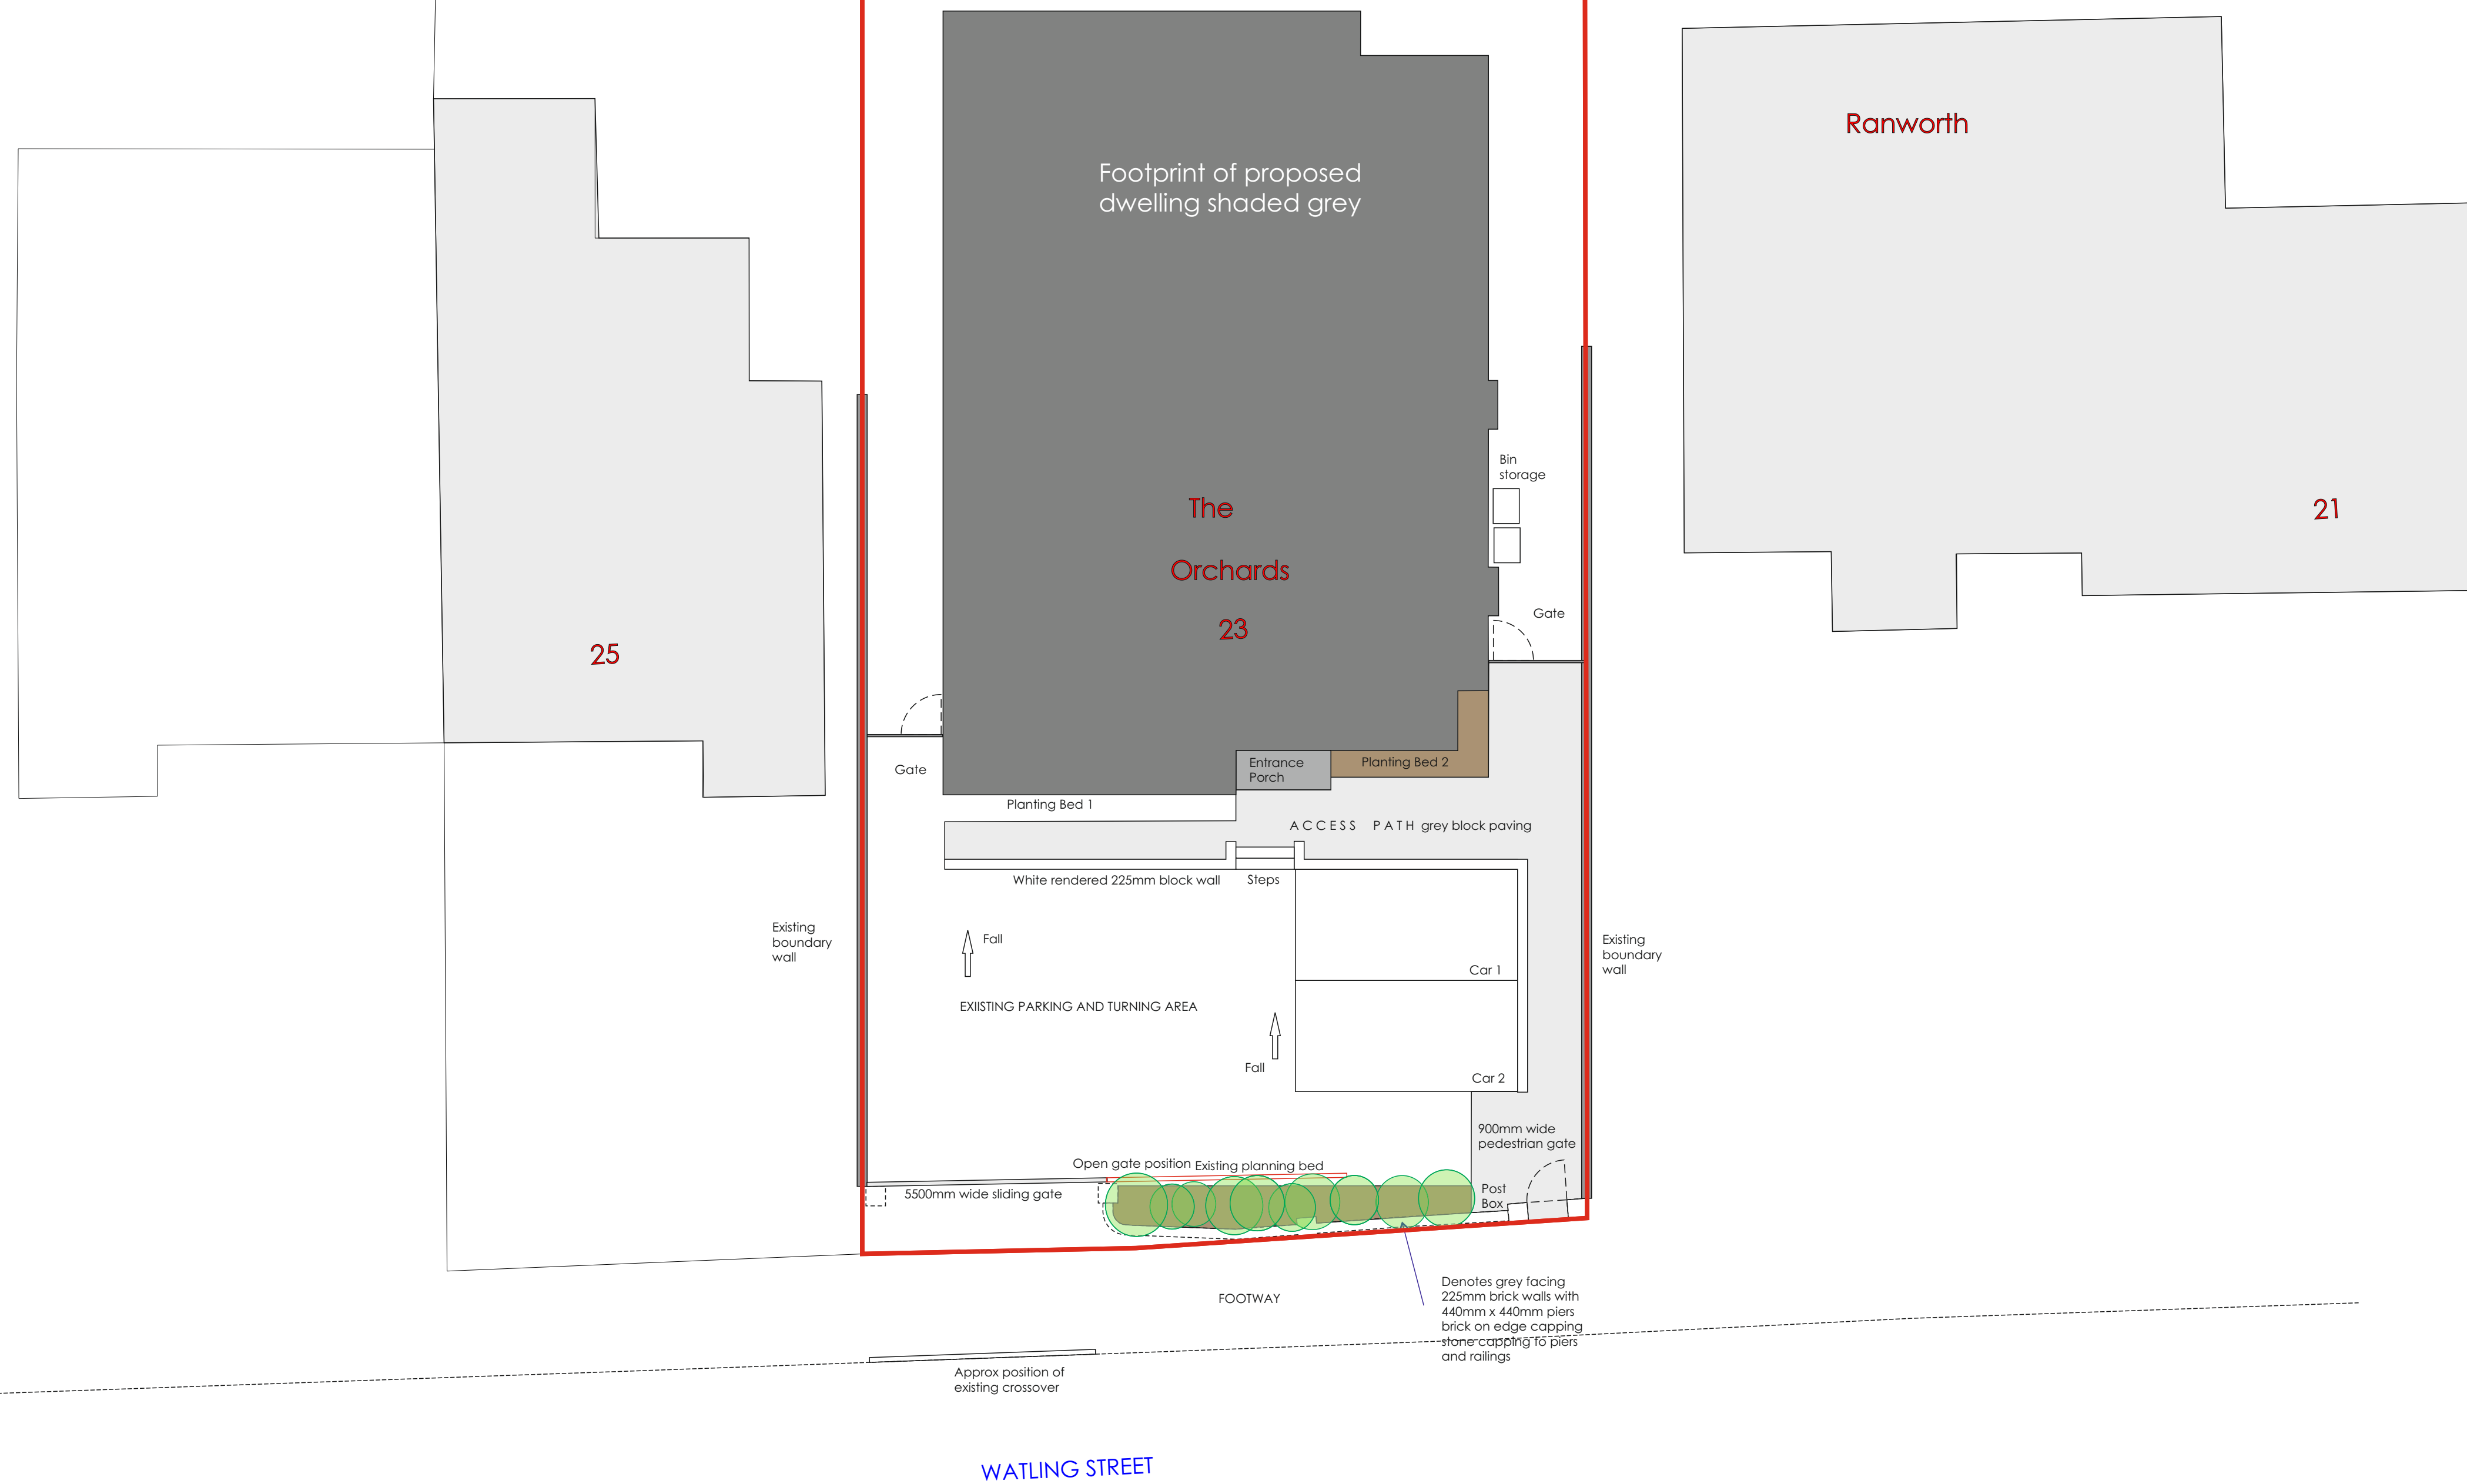

Proposed Site Plan - 1:100 FRONT GARDEN/PARKING AREA

C Minor changes 1
B Revised proposal
A Revised proposal

REVISION	SCALE	DATE	BY	CHKD
1	1:100	July 2023	RFW	RFW

Site Plan - Boundary Wall and Gates

PROJECT
Proposed Extensions
The Orchards 23 Watling Street
Gravesend Kent DA11 7NU
for: Mrs G Kaur

WARD + ASSOCIATES
THE HOO WROTHAM ROAD
MEOPHAM GRAVESEND KENT DA13 0HP
T: 01474 814196 M: 07771 863940
E: admin@wardassociates.co.uk W: www.wardassociates.co.uk
Skype User Name: ragerwardassociates

1121.WD.12c
C