This drawing remains the Copyright of the architects and may not be reproduced in whole or in part without their written permission

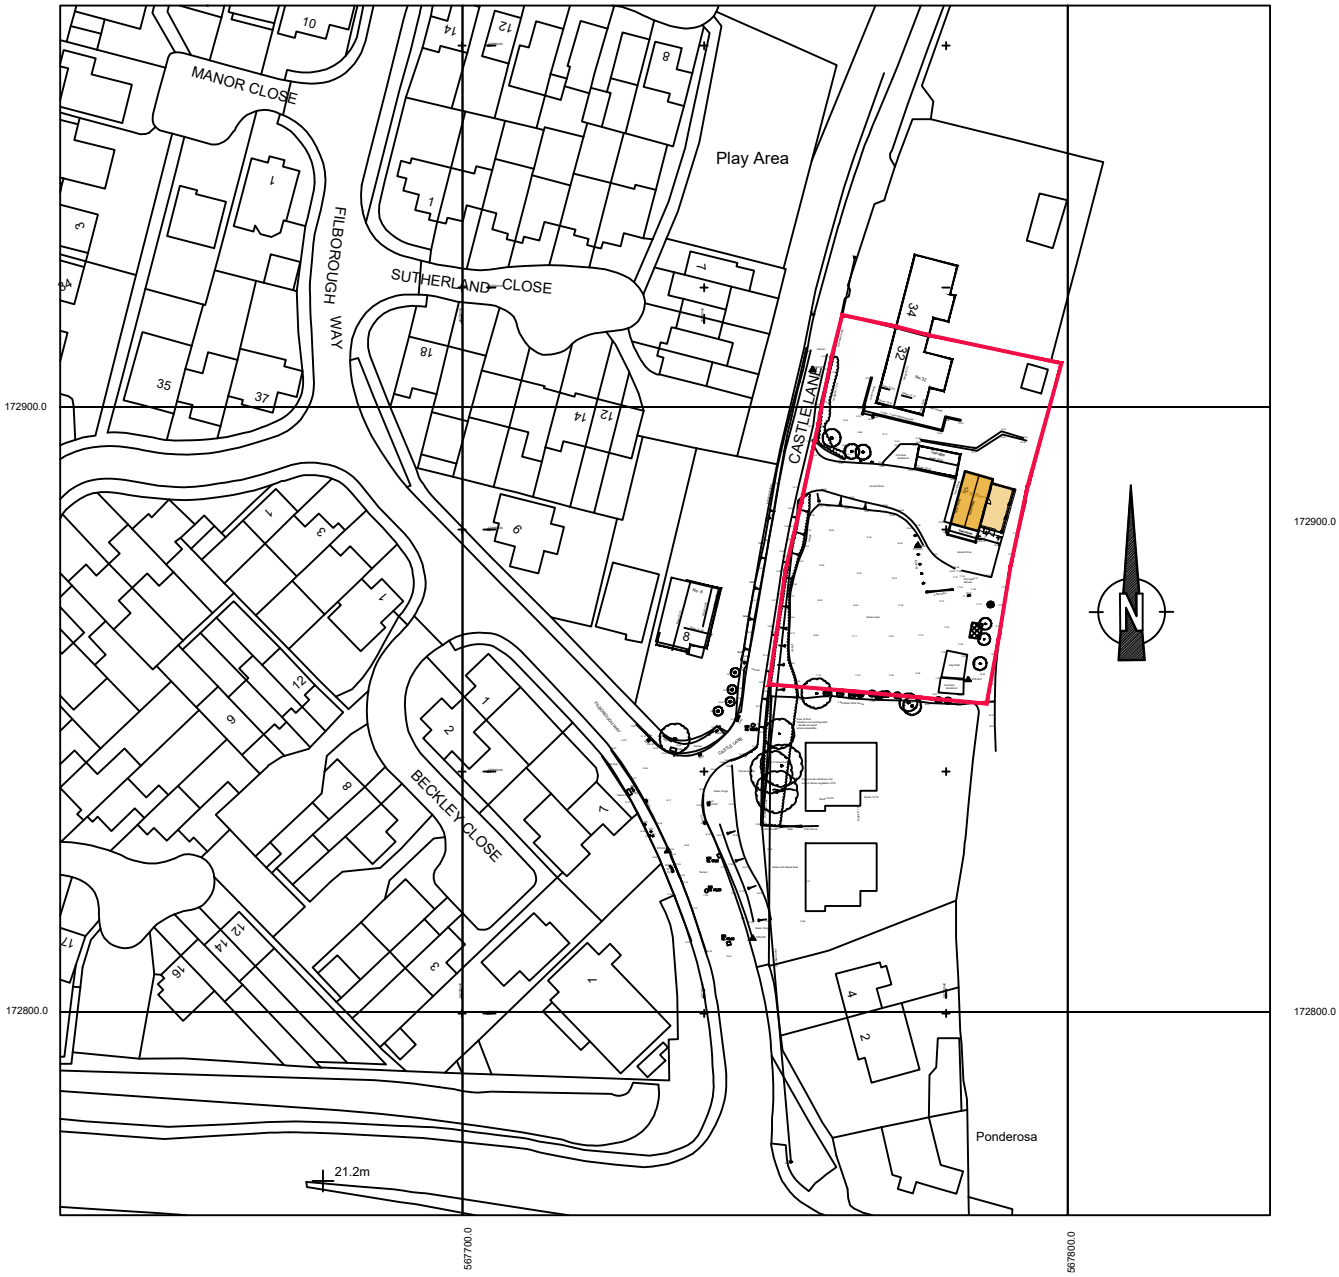

0 10 20 30 40 50 60 70 80 90 100

Scale 1:1250

DAC Architects
21 Stone Street,
Gravesend, Kent, DA11 0NP
Tel: 01474 566996
Fax: 01474 320374
Design@DACarchitects.co.uk

CLIENT Mr David Smith		SCALE 1:1250	DATE 09/01/26
PROJECT 30 Castle Lane Chalk. DA12 4TQ		DRAWN BY LDM	
TITLE Site Location As Proposed		PROJECT NO. 5414	DRAWING No. REVISION D-06