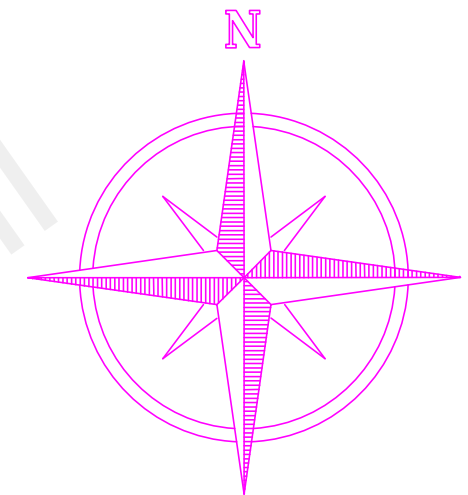
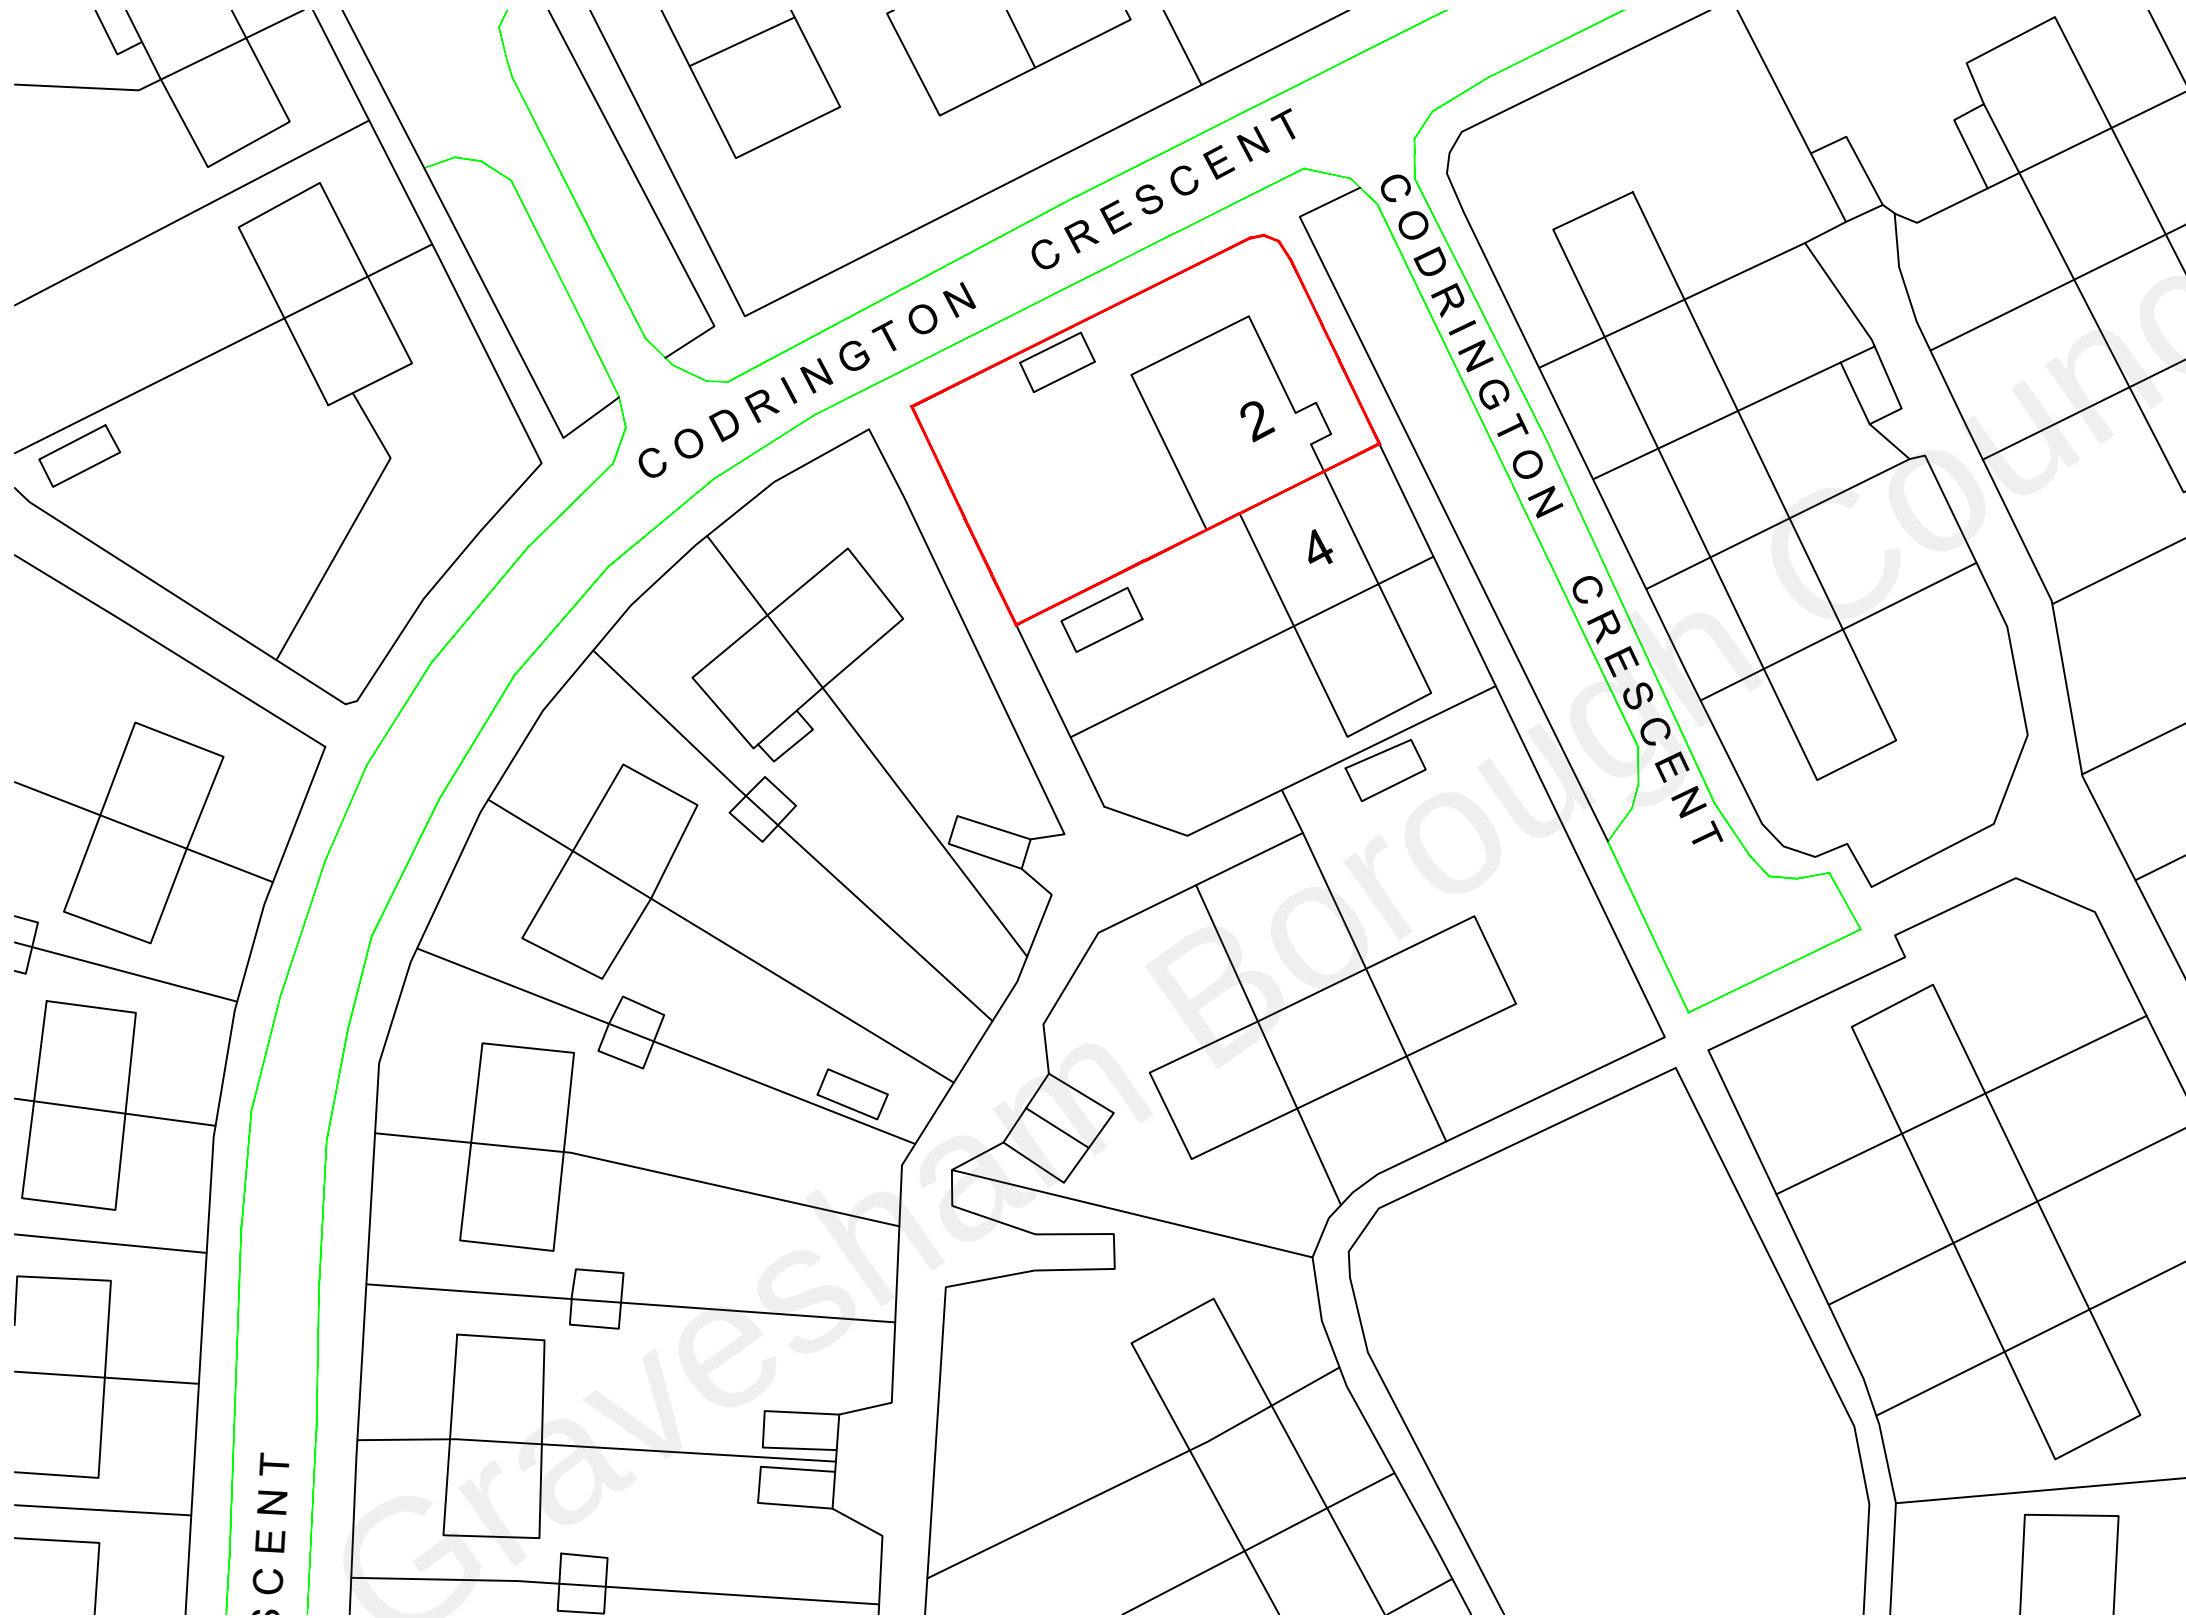


BLOCK PLAN
SCALE: 1:500

REFERENCE DRAWINGS	GENERAL NOTES This drawing is for planning use only do not use this drawing for any purpose other than that for which it was issued. Structural Design and Building Control Approval is required before construction commences. This drawing is subject to copyright do not reproduce this drawing without prior permission.			No	DATE	REVISION	BY	CHK	CONSULTANT	DRAWN AM	CLIENT/PROJECT 2 CODRINGTON GARDENS	DRAWING No. D08A REV1
									 CIVIL ENGINEERS STRUCTURAL ENGINEERS ARCHITECTURAL DESIGNERS Contact: 07947249323	CHECKED A.R	TITLE EXISTING BLOCK PLAN	SCALE: 1:500 @A3
										PROJECT NO.		DATE: 16-08-2022