


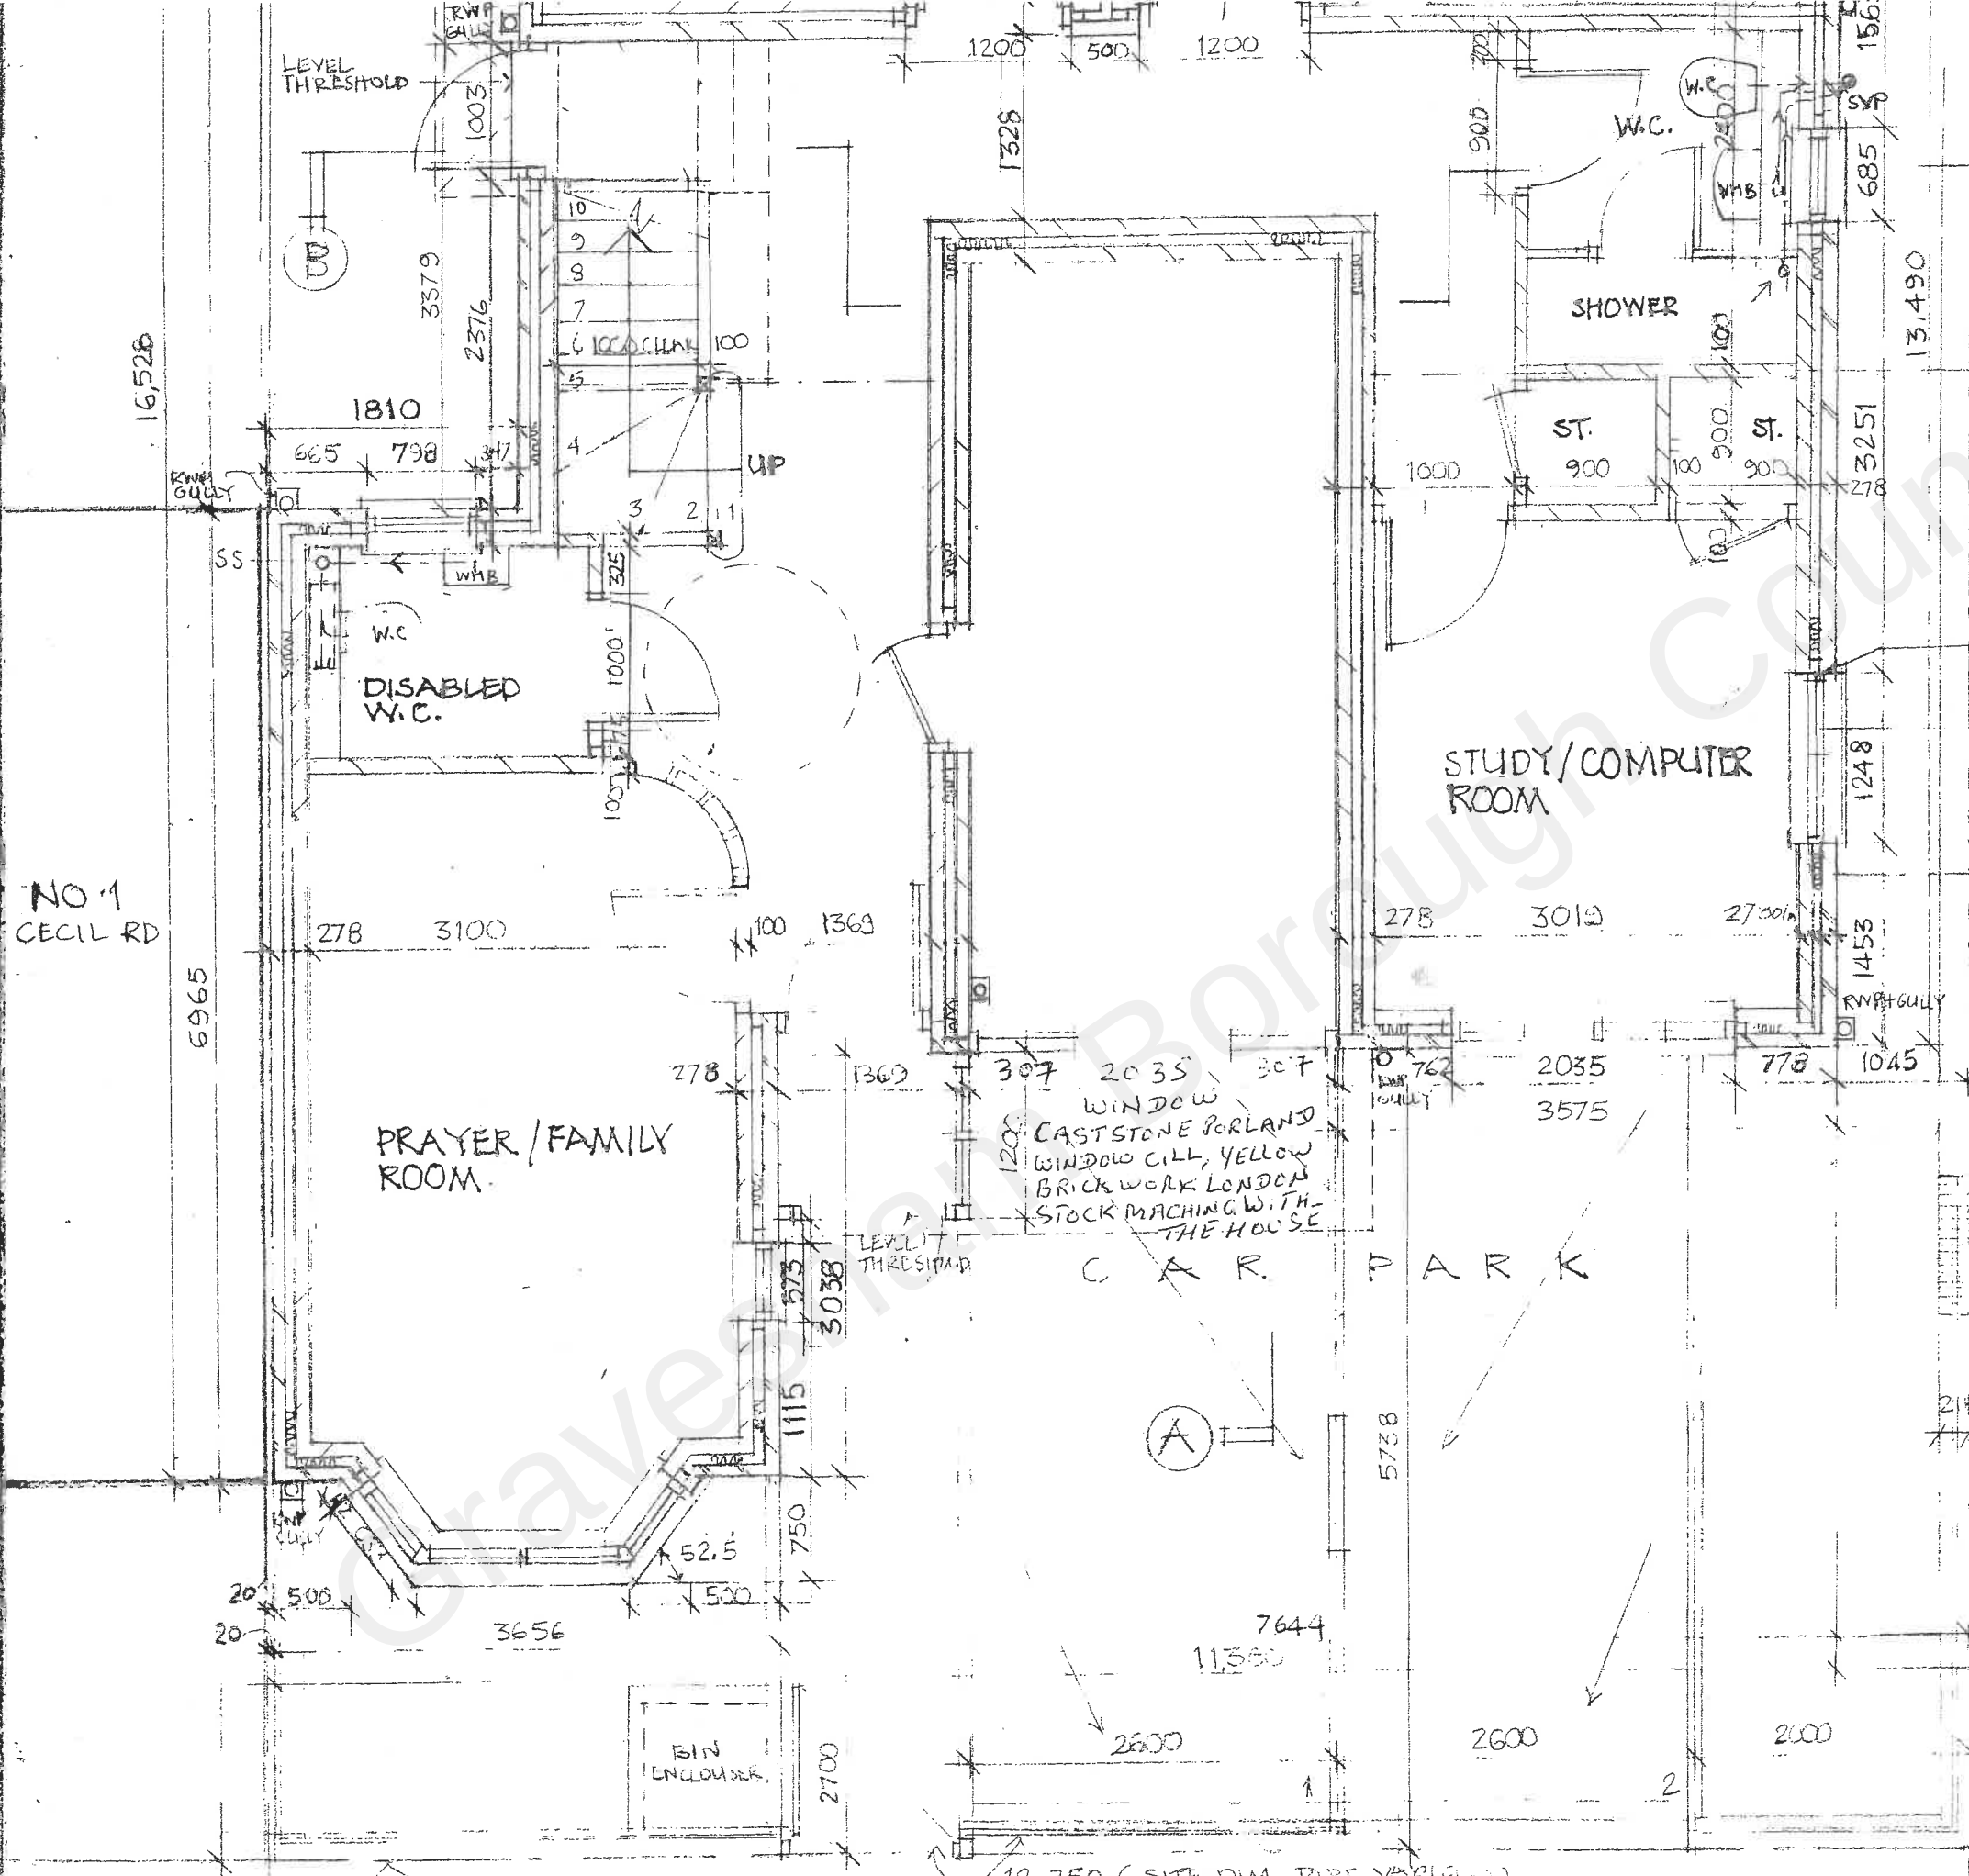

NO. 1
CECIL RD

GROUND FLOOR PLAN
CECIL ROAD

TIMBER STAIR BY SPECIALIST TO
DETAILS & SPECIFICATIONS, REFER
SPECIFICATION

INTERNAL PARTITION WALLS AT GROUND FLOOR
100MM BLOCK WORK INTERNAL WALLS
PLASTERED BOTH SIDES

THERMABATE OR SIMILAR INSULATED CAVITY
CLOSER

DOUBLE GLAZED UPVC SECURITY
WINDOWS BY SPECIALIST

WALL CONSTRUCTION: EXTERIOR -
FULLY FILLED CAVITY WALL CONSTRUCT
ION WITH FAIR FACED BRICK WORK,
THERMAL WALL INTERNALLY

TO BE VERIFIED

1:50



215 MM TH. BRICK
BOUNDARY WALL
TO COMPLY PLANNING
REQUIREMENT

12 350 (SITE DIM. TO BE VERIFIED)
METAL PRIMED & BLACK
PAINTED MAIN GATE
SLIDING GATE TO CAR PARK