



Pond

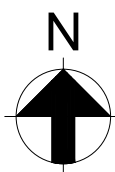

NETWORK RAIL REFERENCE INFORMATION	
LINE	HITHER GREEN, DARTFORD AND ROCHESTER
ELR	HDR
STRUCTURE REF.	872A
MILEAGE	27 MILES, 01 CHAINS
OS GRID REF.	TQ 69466 73659

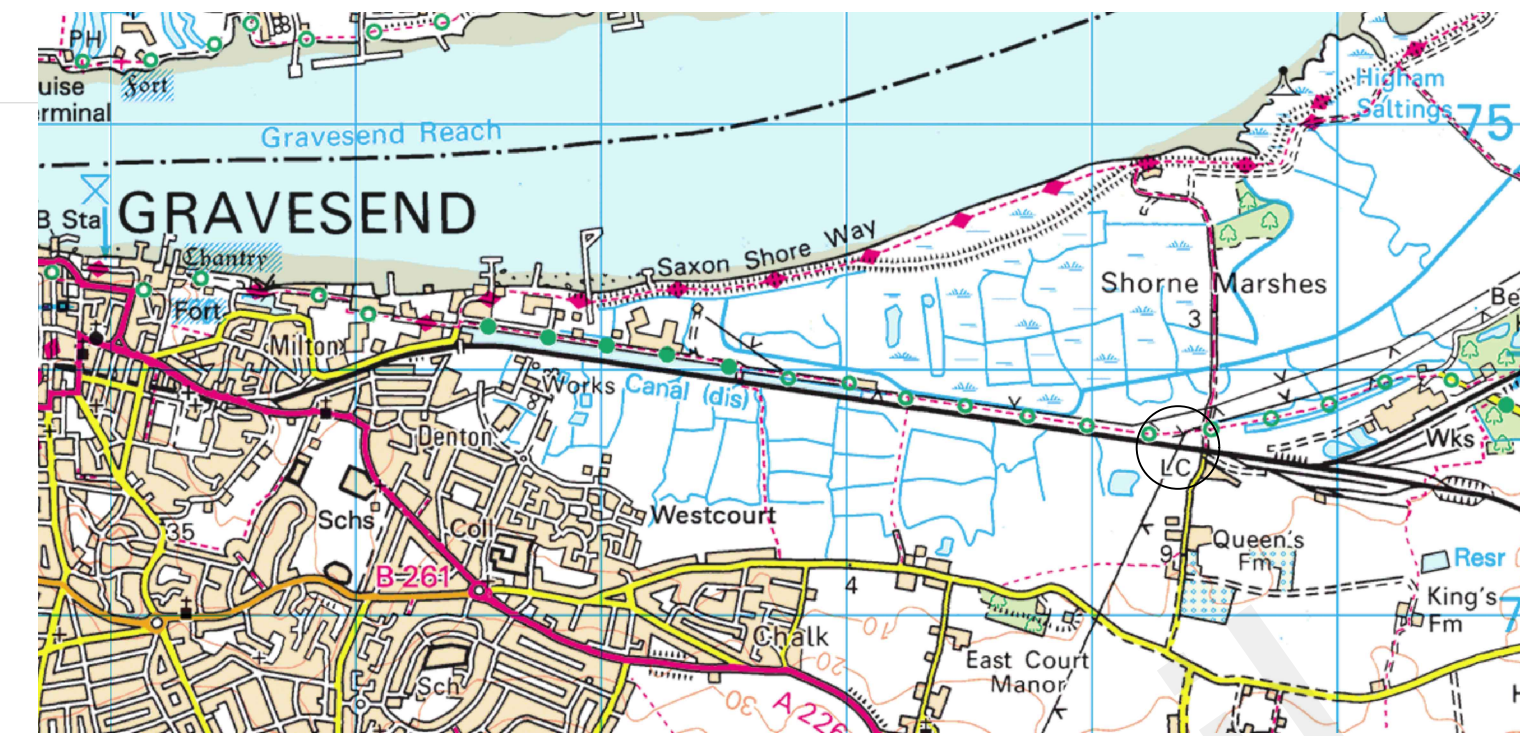

LOCATION PLAN
NOT TO SCALE

Drai

MP 27.0

LC

LTwr

TO BE REPRODUCED IN COLOUR

A03	21/10/22	FORM A ISSUE	JS	NM	DG
A02	29/09/22	FORM A ISSUE	JS	NM	DG
A01	12/09/22	PRE-IDR ISSUE	NM	IH	DG
Rev	Date	Description of Revisions	Drawn	Chkd	Appr

FOR ACCEPTANCE



Contractor(s)	
---------------	--



Brunel House
RTC Business Park
London Road
Derby DE24 8UP

Tel: +44 (0)784 282 6635
Fax: +44 (0)784 282 6635

Project	
---------	--

SHORNEMEAD LX FOOTBRIDGE

Drawing Title

EXISTING SITE LAYOUT SHOWING CONSTRAINTS AND LOCATION PLAN

Designed	N.MARSHALL	Signed	Date 21/10/22
Drawn	N. MARSHALL	Signed	Date 21/10/22
Checked	I. HILL	Signed	Date 21/10/22
Approved	D. GENT	Signed	Date 21/10/22

Scale(s)	1:200	ELR & Mileage	HDR 27m 01 CH
Alternative Reference	N/A	Sheet	1 of 1
Drawing Number	S2021-137-DRG-CIV-101		Revision A03

