


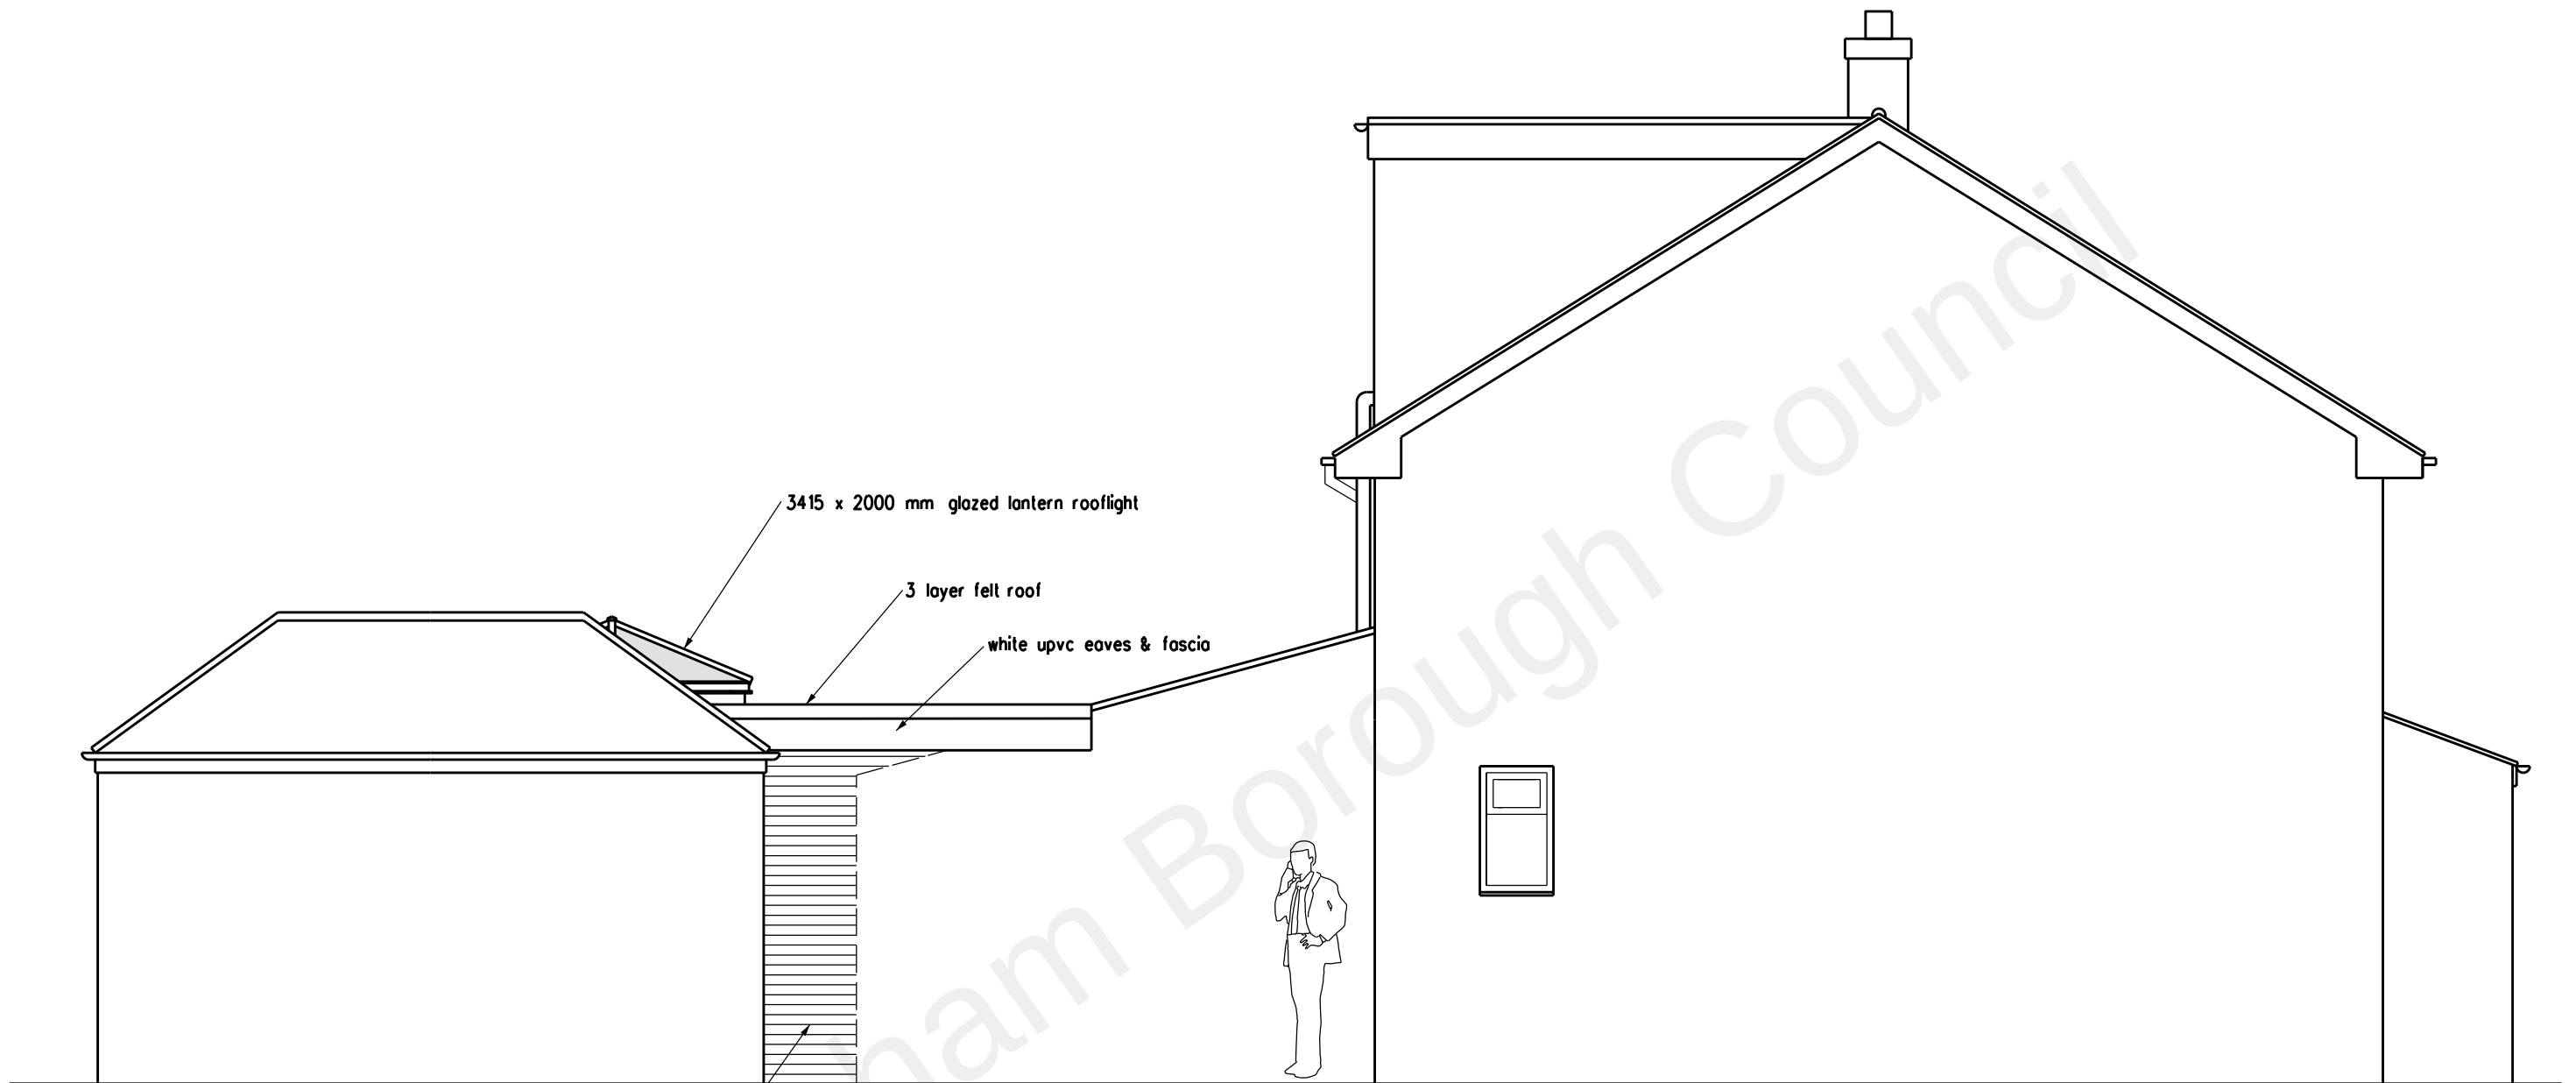

remove gate in fill gap with facing brickwork to match
existing 100 mm fully filled cavity wall & blockwork
plasterboard inner skin on foundation

REVISION DATE

ARCHITECT
TA ARCHITECTS
11 JOYDENS WOOD ROAD BEXLEY
KENT DA5 2HS Tel 07905 130591
ta140256@googlemail.com

JOB
PROPOSED GROUND FLOOR
REAR EXTENSION
AT 22 VIGILANT WAY
GRAVESEND DA12 4PP

DRAWING
PROPOSED SIDE ELEVATION
FACING No 24 VIGILANT WAY

SCALE 1:50 AT A3 DATE AUG 2021

DRAWING NO.
BH/06

0 1 2 3 4 5 metres