


NECESSARY APPROVAL

LOCAL AUTHORITY APPROVAL MUST BE OBTAINED BEFORE COMMENCEMENT OF WORKS INCLUDING PLANNING. IF NECESSARY, BUILDING REGULATIONS # ALL OTHER STATUTORY AGREEMENTS I.E. PARTY WALL # BUILD OVER AGREEMENTS.

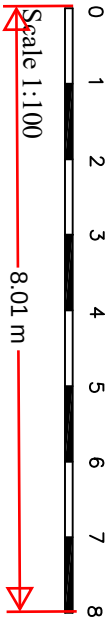

BOUNDARY LINE

EXISTING PROPERTY LINE

45 DEGREE VISION SPLAY



PROPOSED KITCHEN LOCATION



FLAT ROOF



PITCH ROOF

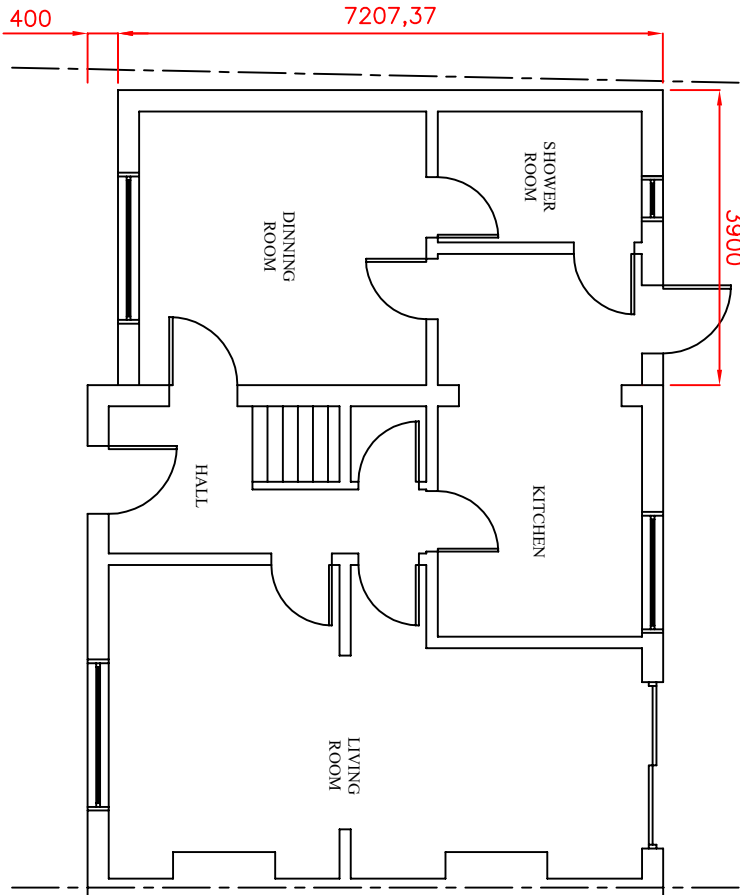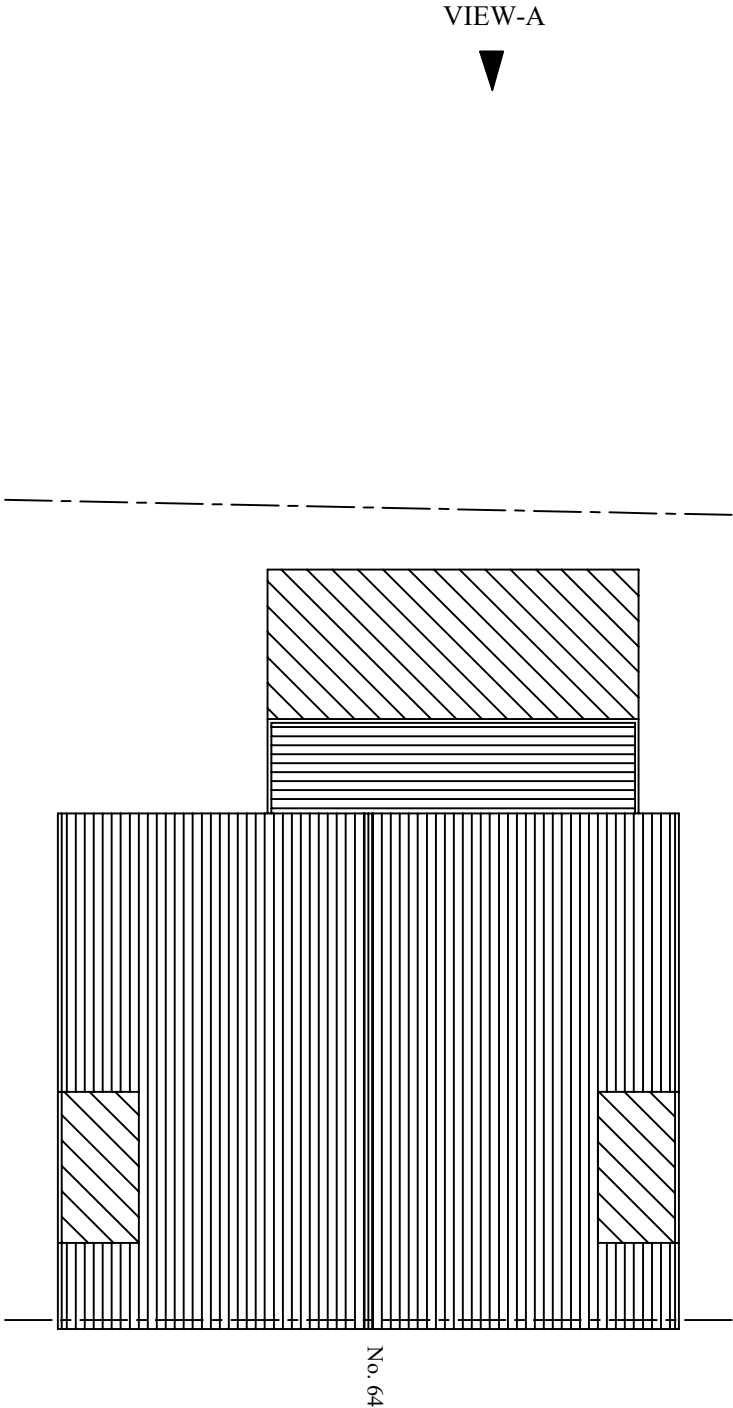

EXISTING ROOF PLAN

PROPOSED GROUND FLOOR PLAN

Site		Project		Drq Title		Designed	Drawn
66 ST ALBAN'S CLOSE, GRAVESEND, DA12 5AF.		PROPOSED DOUBLE STOREY EXTENSION (PLANNING PERMISSION)		EXISTING ROOF PLANS & PROPOSED FLOOR PLANS.		HTPBRC	HTPBRC
						Scales	Rev
						1:100	
						Drq No.	Date
						DA12AFPP2	JAN 2023