


Chambers Farm, Town Road, Higham, Kent ME3 8ER- west site

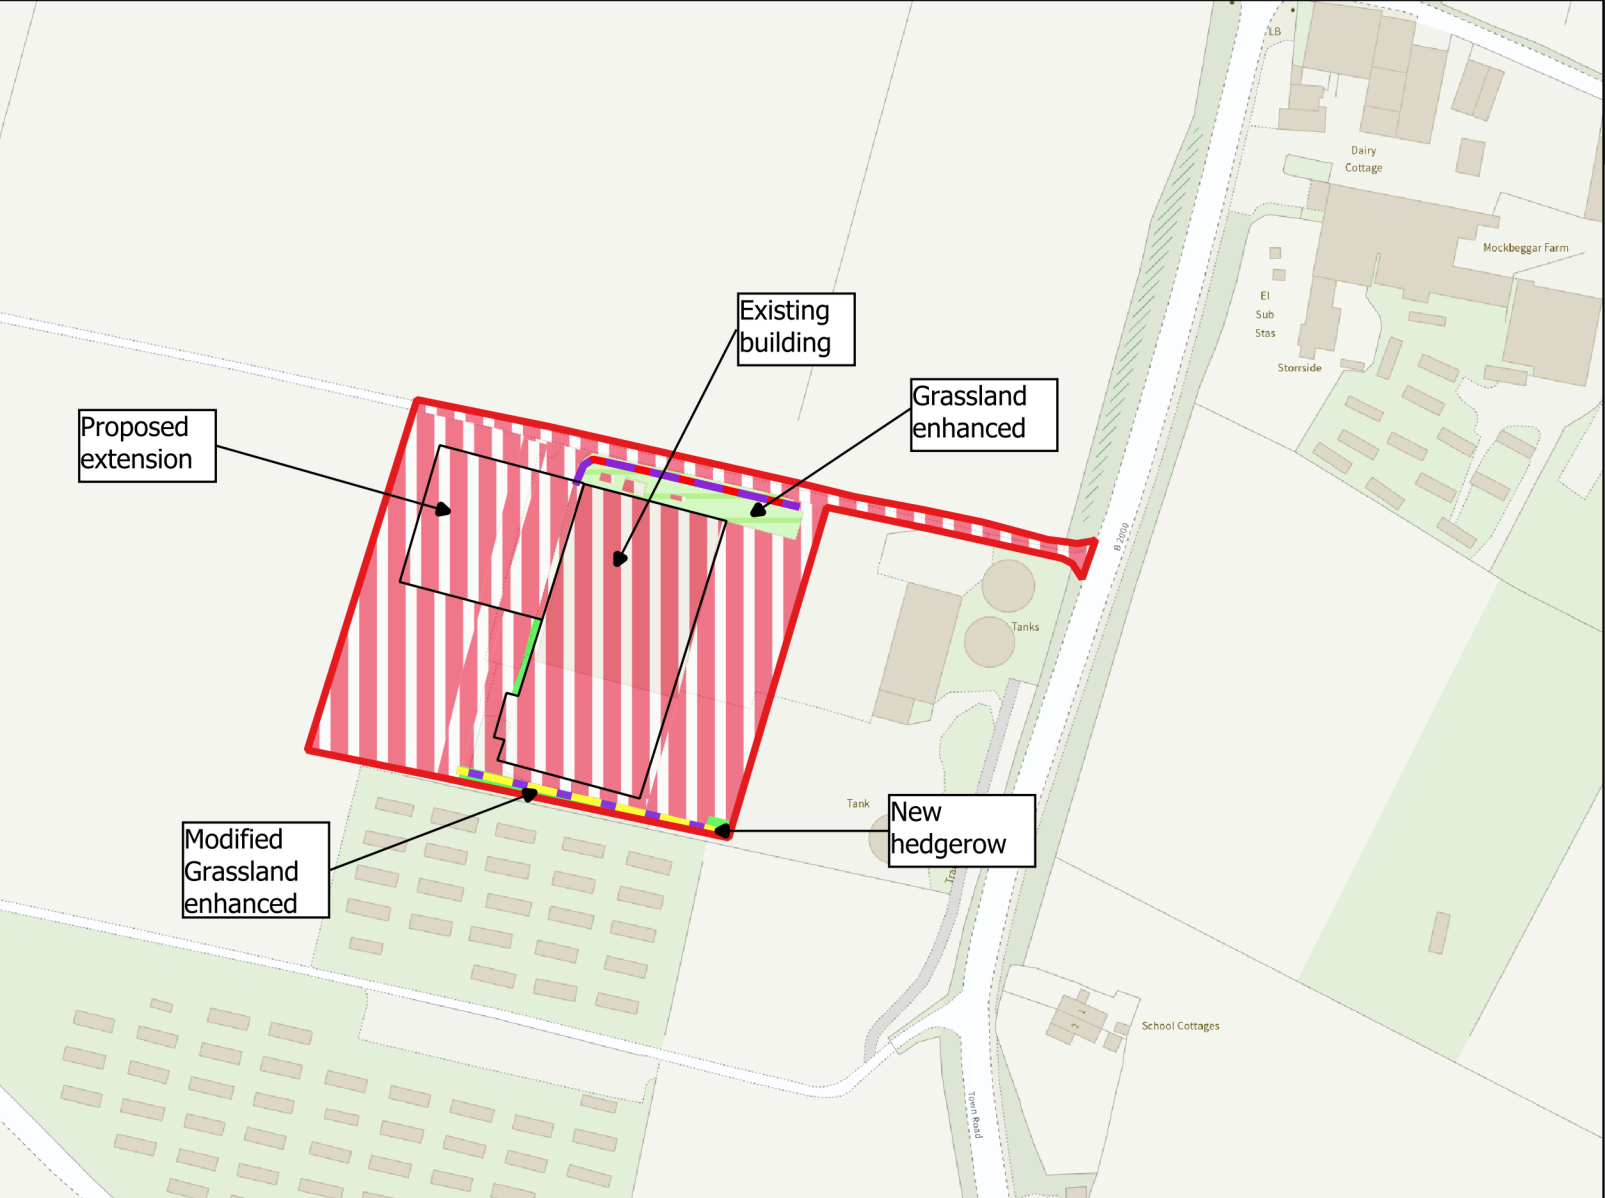

Map Key

 Red Line Boundary

HEDGEROWS

Hedgerows Proposed

 Non-native and ornamental hedgerow

 Native hedgerow

Lost

HABITATS

Habitats Proposed

 Developed land; sealed surface

 Modified grassland

 Other neutral grassland



Site	Chambers Farm, Town Road, Higham, Kent ME3 8ER- west site
Project No.	BM171025
Date	20/12/2025
Project Type	Biodiversity Net Gain
Version	Proposed Layout v 2
Baseline Date	November 2025
Author	James Webster
Scale	1:1,121

0 10 20 m

