


Chambers Farm, Town Road, Higham, Kent ME3 8ER- west site

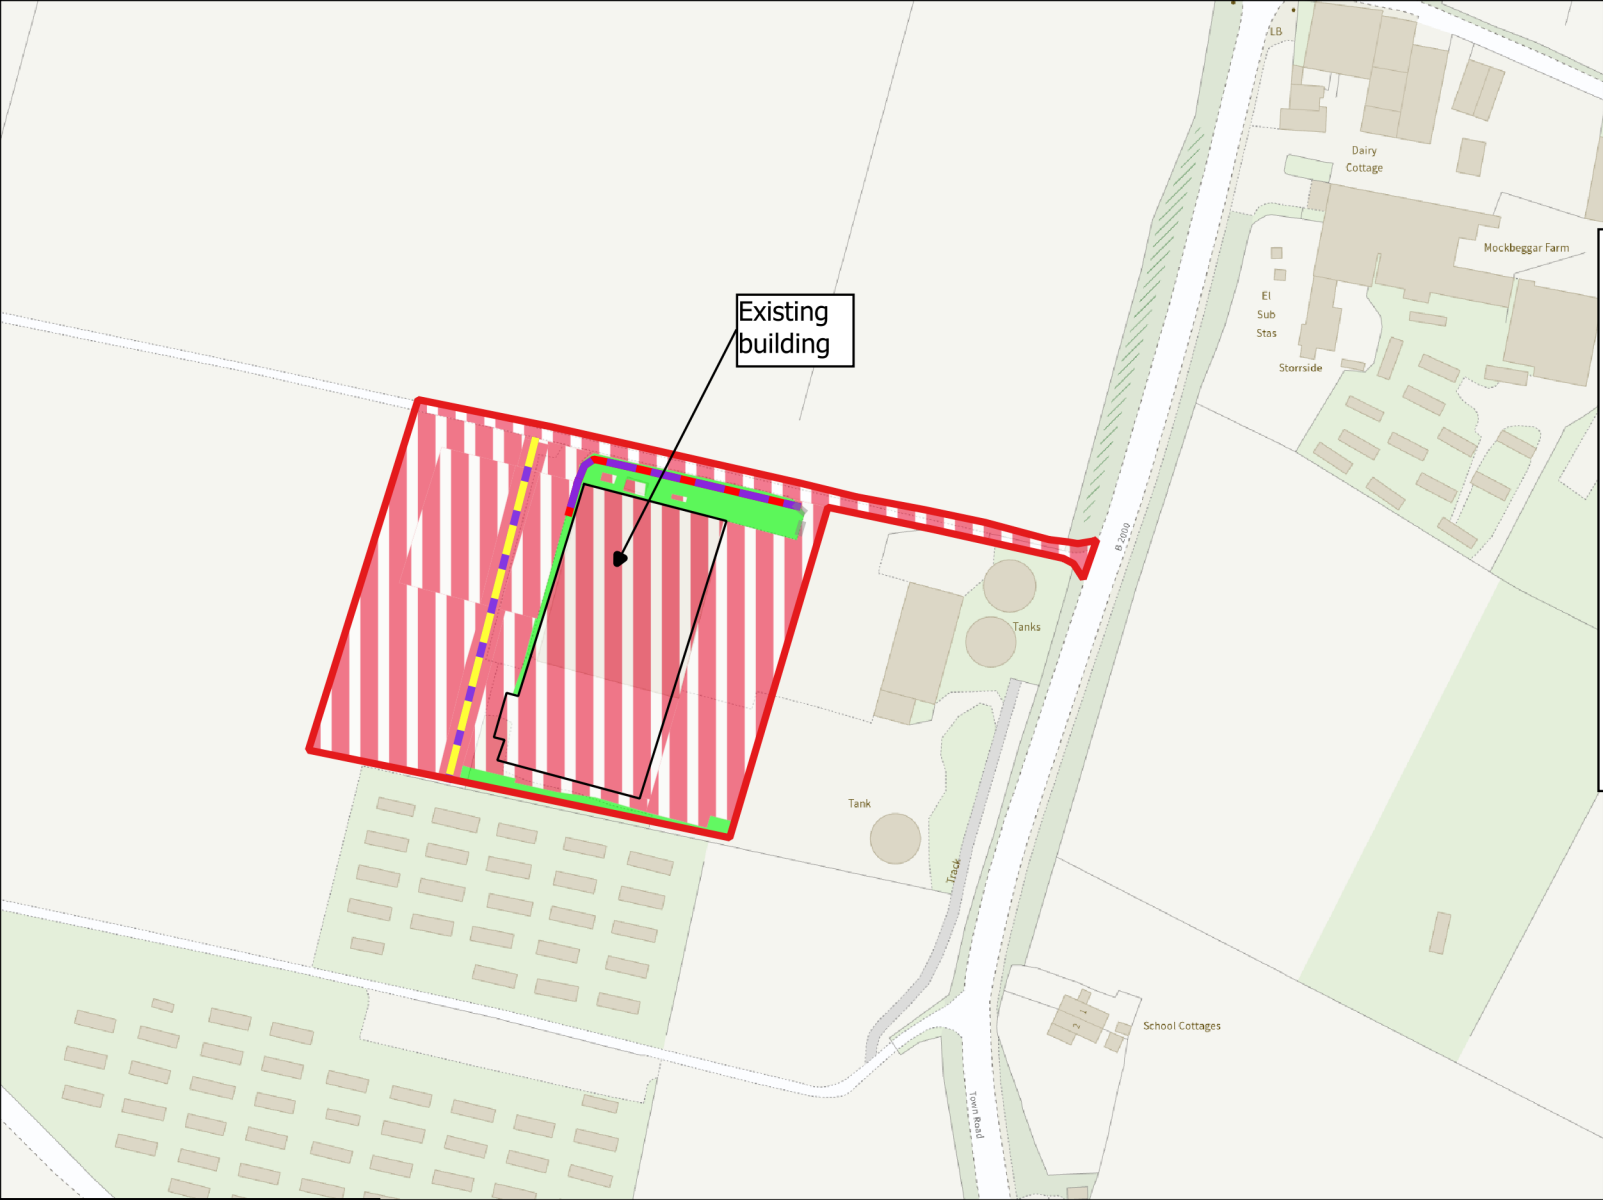

Red Line Boundary

HEDGEROWS

Hedgerow Baseline

Non-native and ornamental hedgerow

Native hedgerow

HABITATS

Habitats Baseline

Developed land; sealed surface

Modified grassland

Bare ground



Site	Chambers Farm, Town Road, Higham, Kent ME3 8ER- west site
Project No.	BM171025
Date	20/12/2025
Project Type	Biodiversity Net Gain
Version	Baseline Layout v 2
Baseline Date	November 2025
Author	James Webster
Scale	1:1,121

0 10 20 m

