



South Elevation - Front

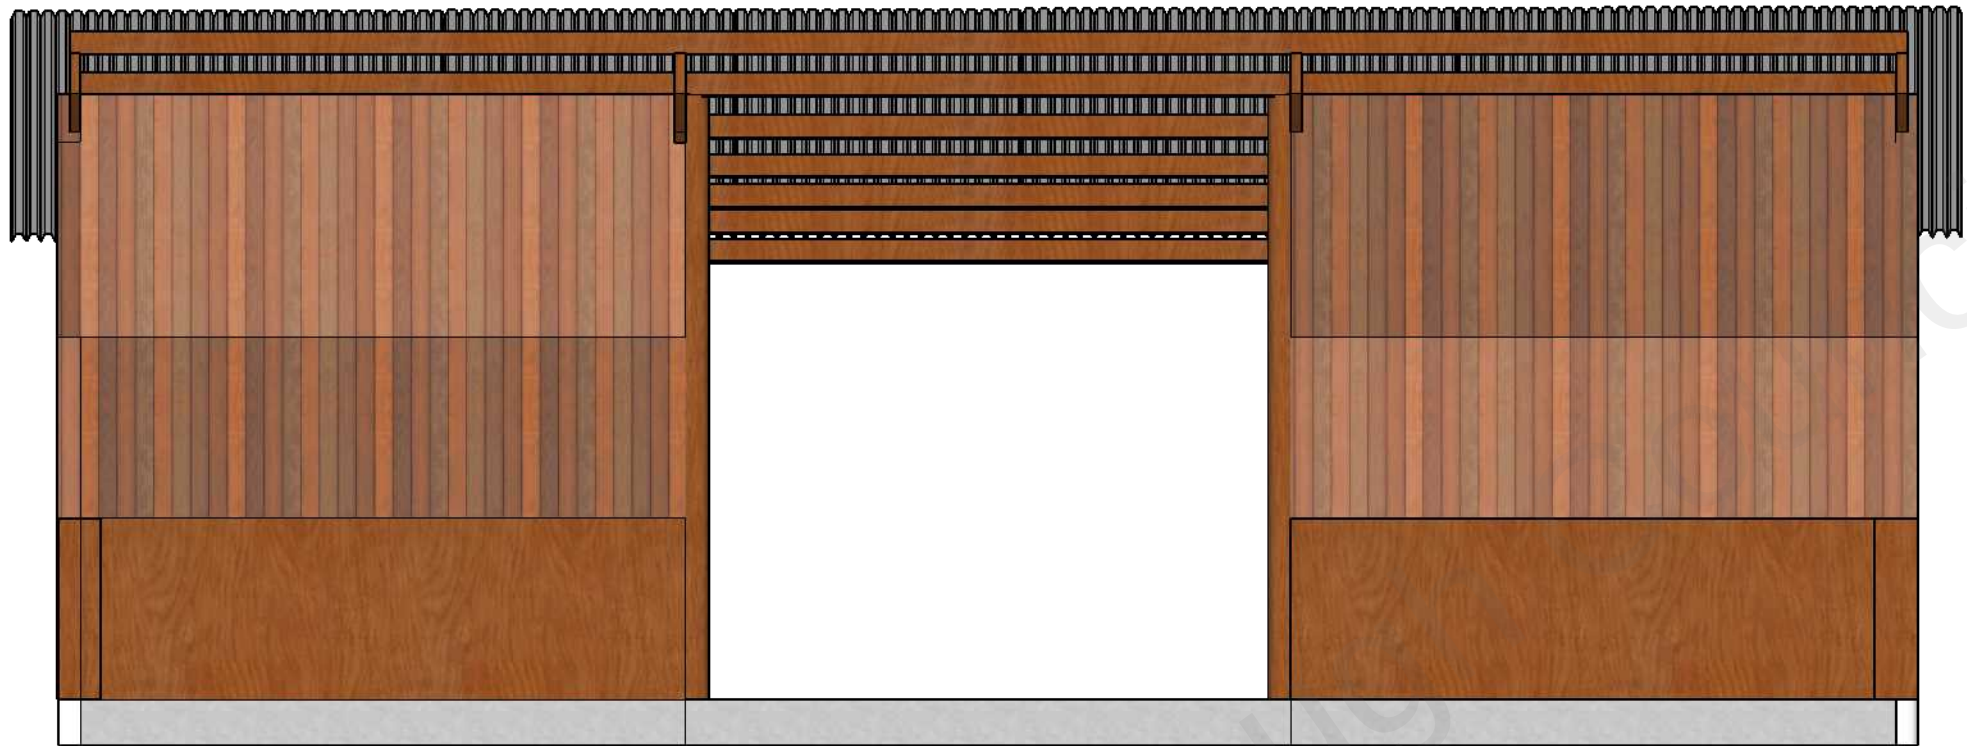

East Elevation

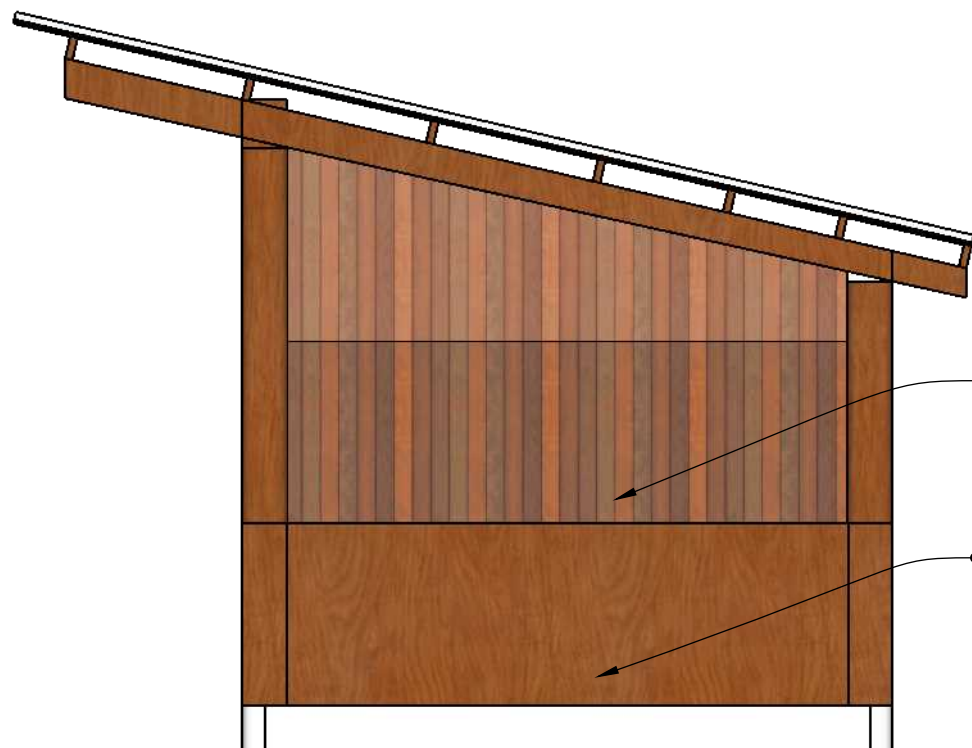

West Elevation

Description
Existing Elevations Layout 1:50 @ A3

