



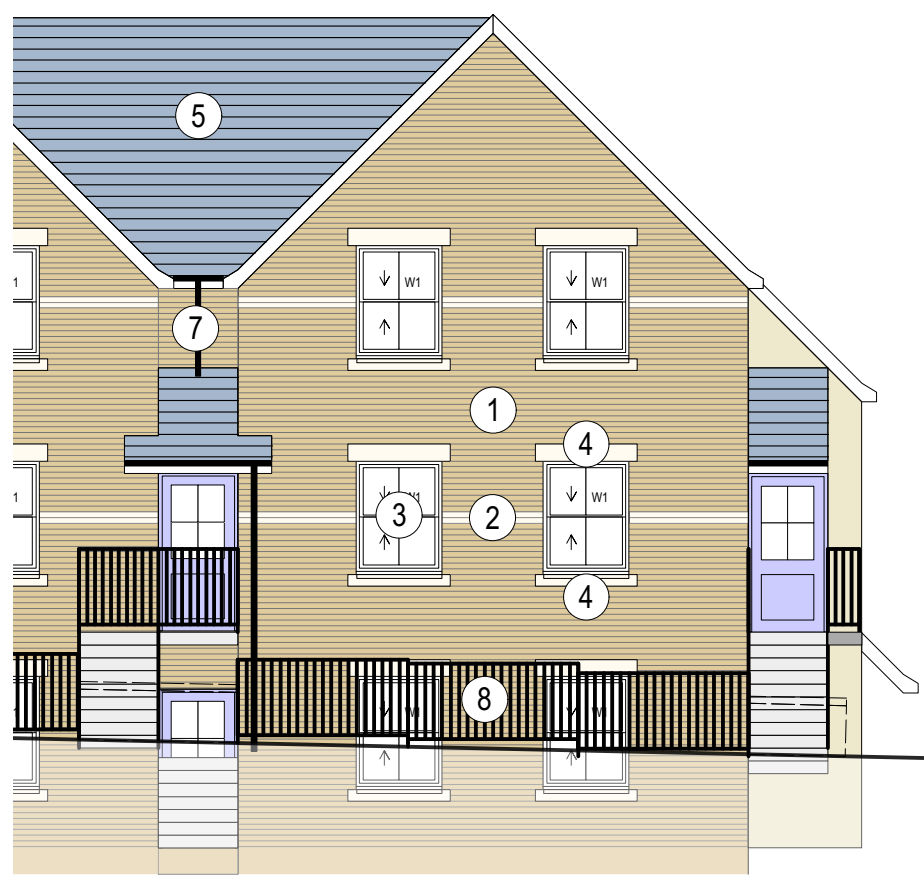

part front elevation

Materials Schedule

- 1 - walls, 'Thames Yellow' stock facing brick (wienerberger)
- 2 - walls, Cambridge Cream® feature brick (wienerberger)
- 3 - windows, sliding sash white uPVC
- 4 - window heads & cills, reconstituted bath stone
- 5 - roofs, elermit® 'rivendale' fibre cement slates
- 6 - fascias and soffits, white uPVC
- 7 - gutters & downpipes, black uPVC
- 8 - black painted steel railings

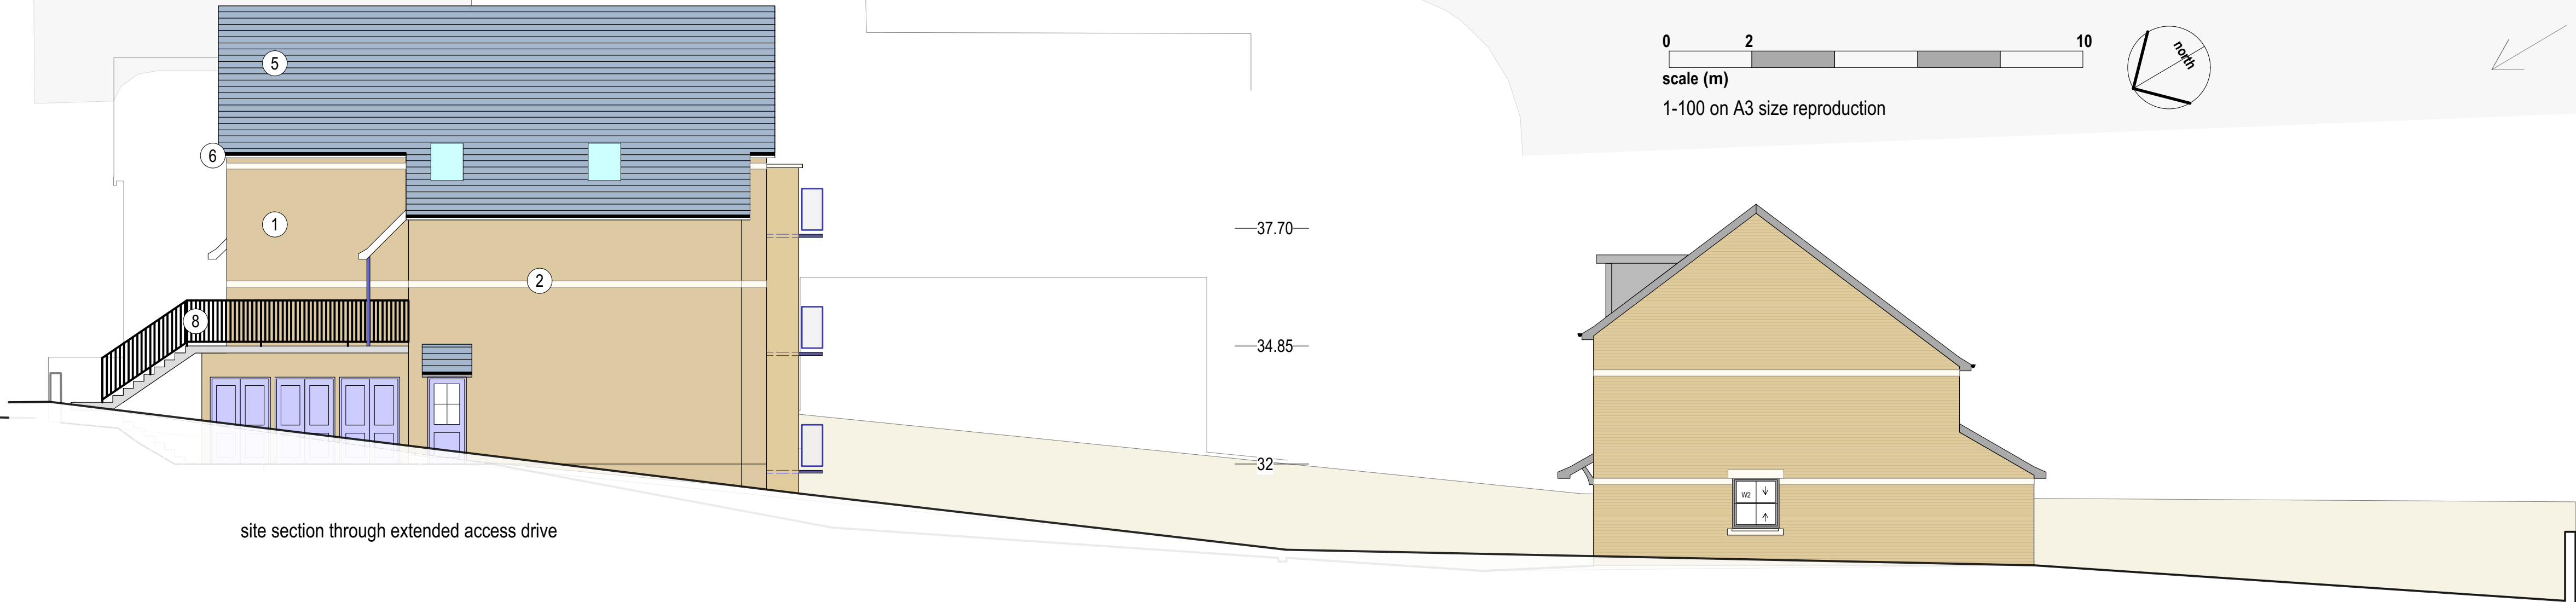

site section through extended access drive