



NOTES

1. Do not scale this drawing.
2. This drawing to be read in conjunction with all other relevant Engineer's and Architect's drawings and specifications.
3. Non-woven geotextile by Verdant Solutions, +44 1892 770470.

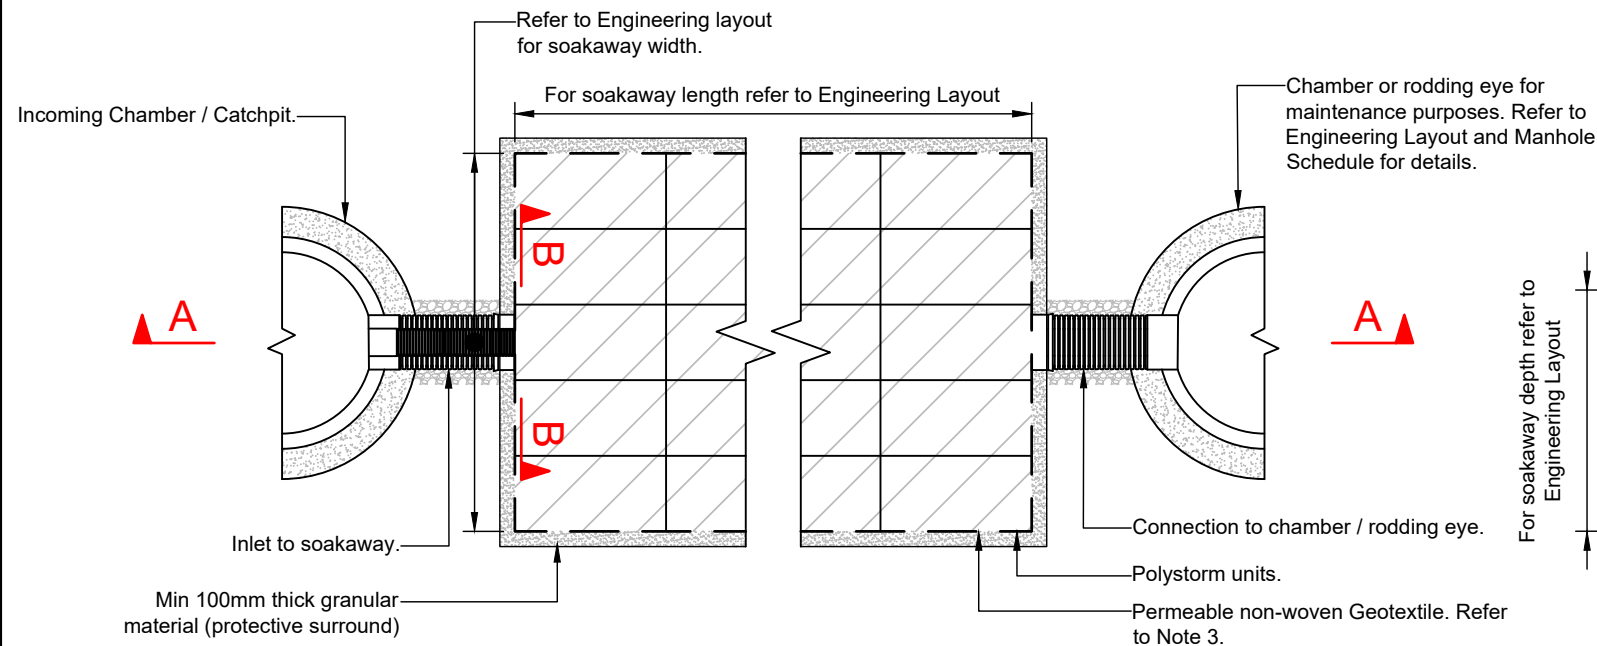


Polystorm Construction Detail
Typical Plan

Scale 1:50

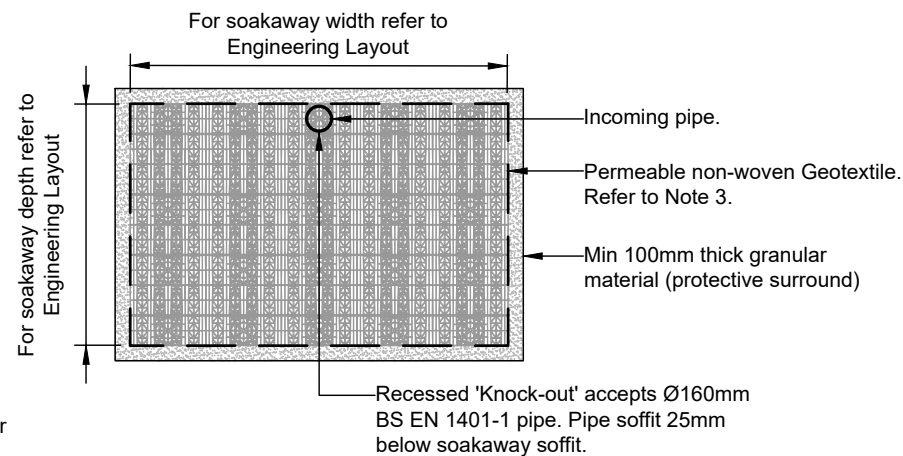

Section B-B


Scale 1:50

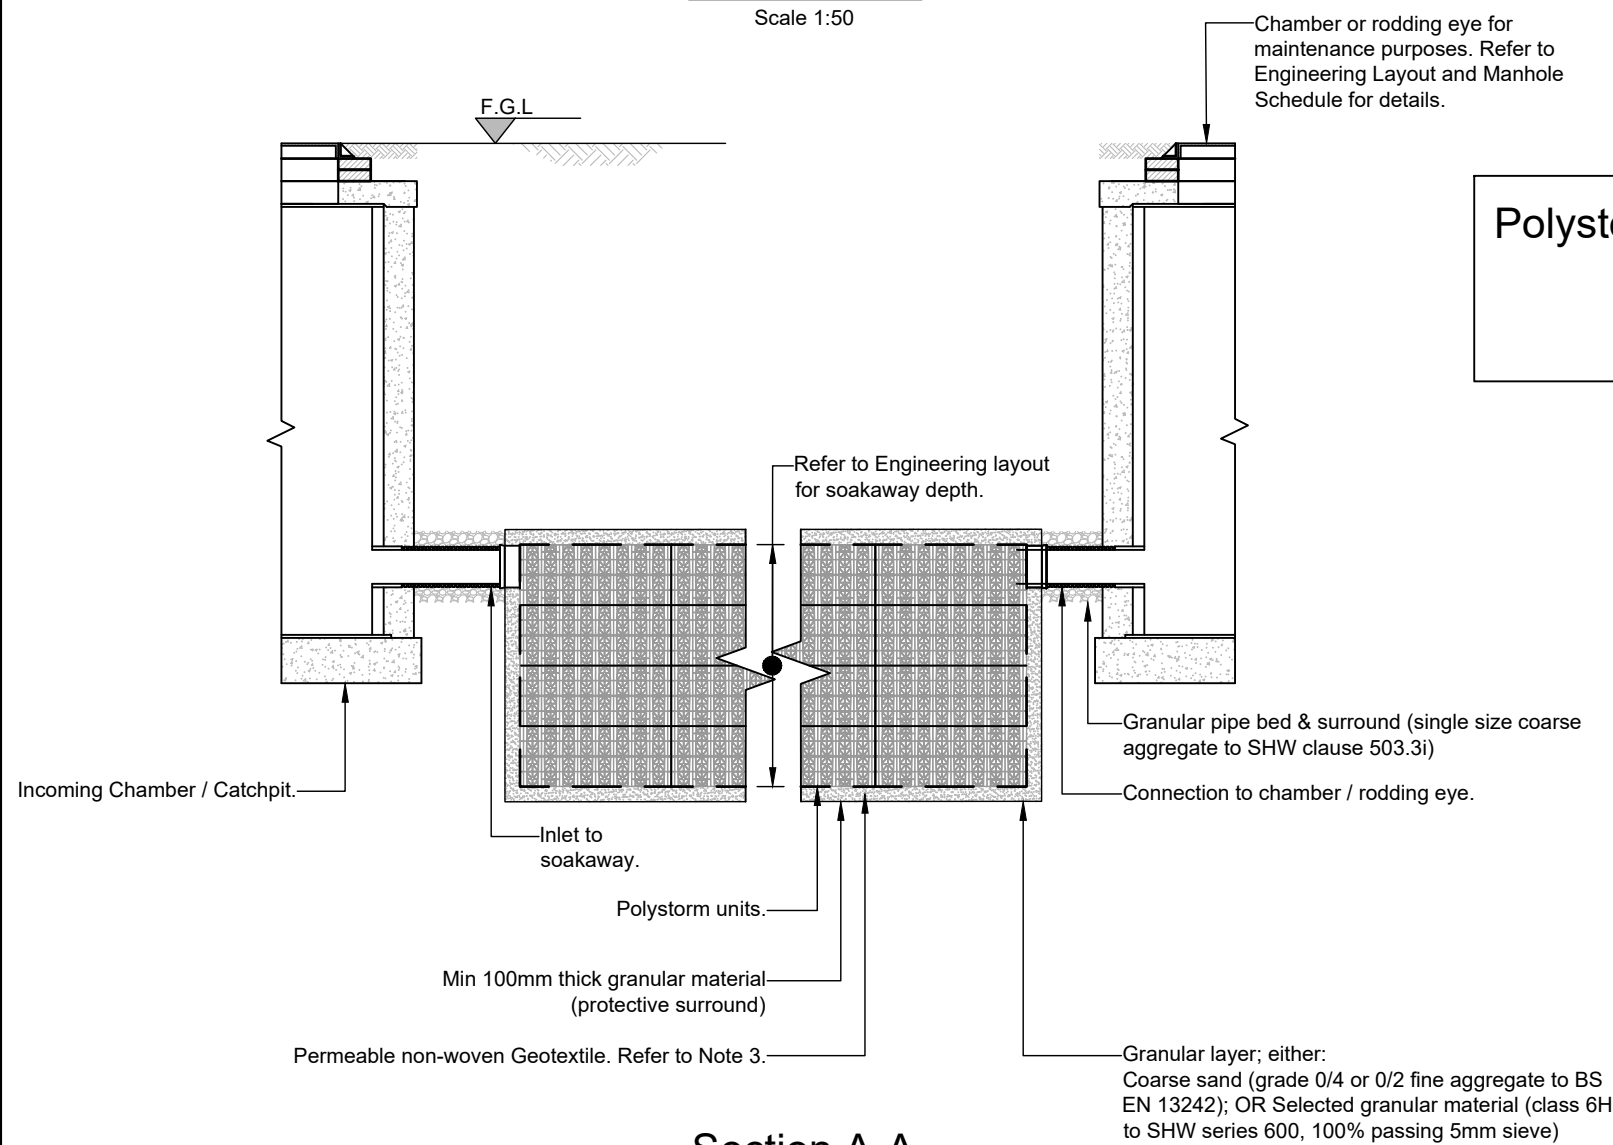

Section A-A

Scale 1:50

Polystorm to be installed fully in accordance with manufacturer's specifications and recommendations.

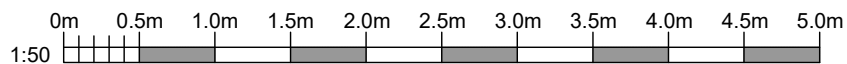

Rev	Date	By	Chkd.	Revision notes
A	09/03/23	JRH	JRH	Issued for construction.
-	11/05/22	JRH	JRH	Preliminary Issue.

Job Title
Milton Mount Hall
Old Road East
Gravesend, DA12 1NQ

Drawing Title
Geocellular Soakaway
by Polystorm.

Client
Wakes LTD

HODEL
CONSULTING
ENGINEERS

01732 617555

mail@hodel.uk

Scale at A3:
1:50

Status:
PRELIMINARY

Drawn:

Date:

May'22

Checked:

Date:

May'22

Approved:

Date:

Mar'23

Drawing No.:

21-080_C03

Revision:

A