
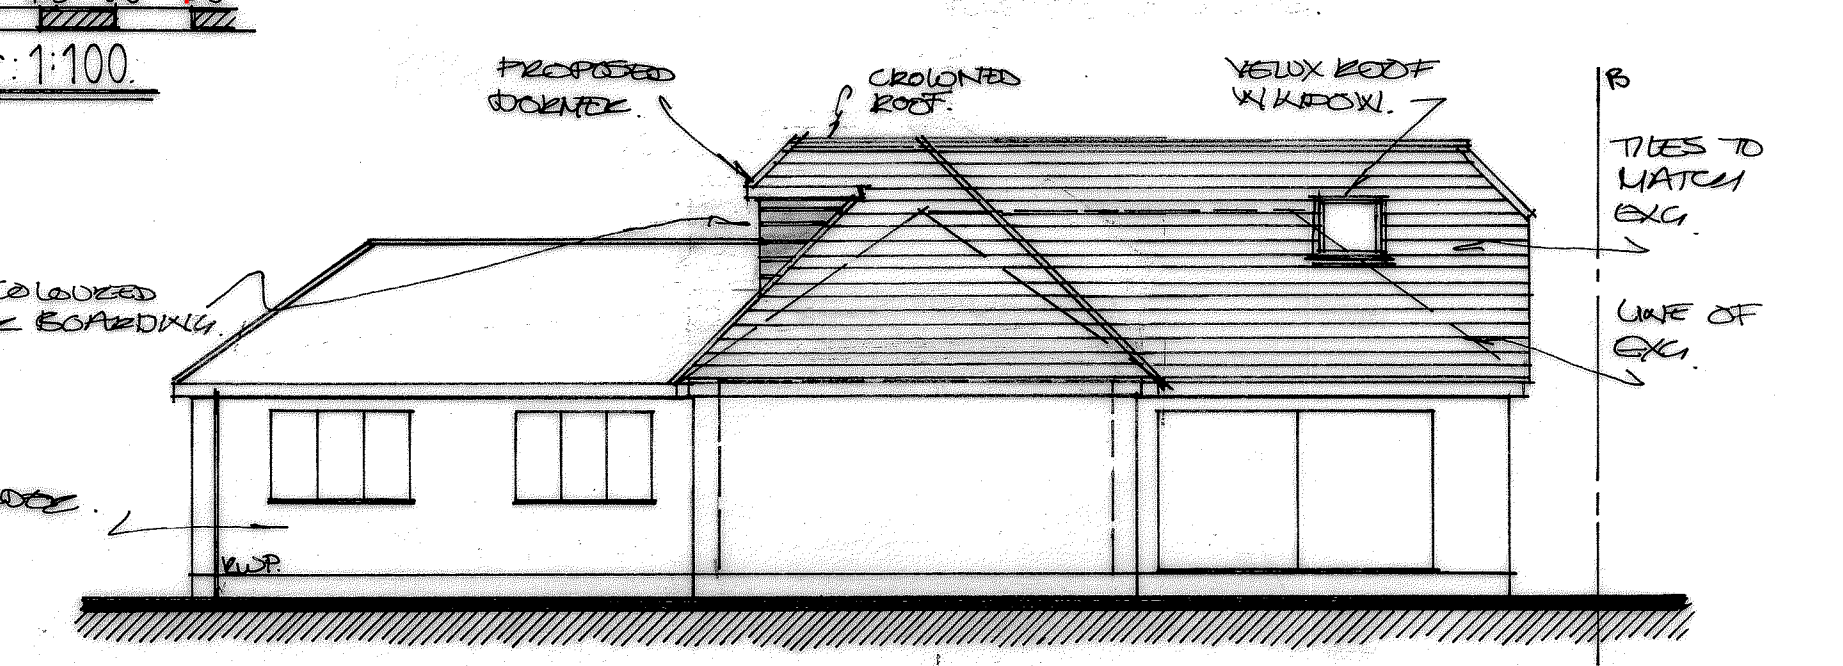
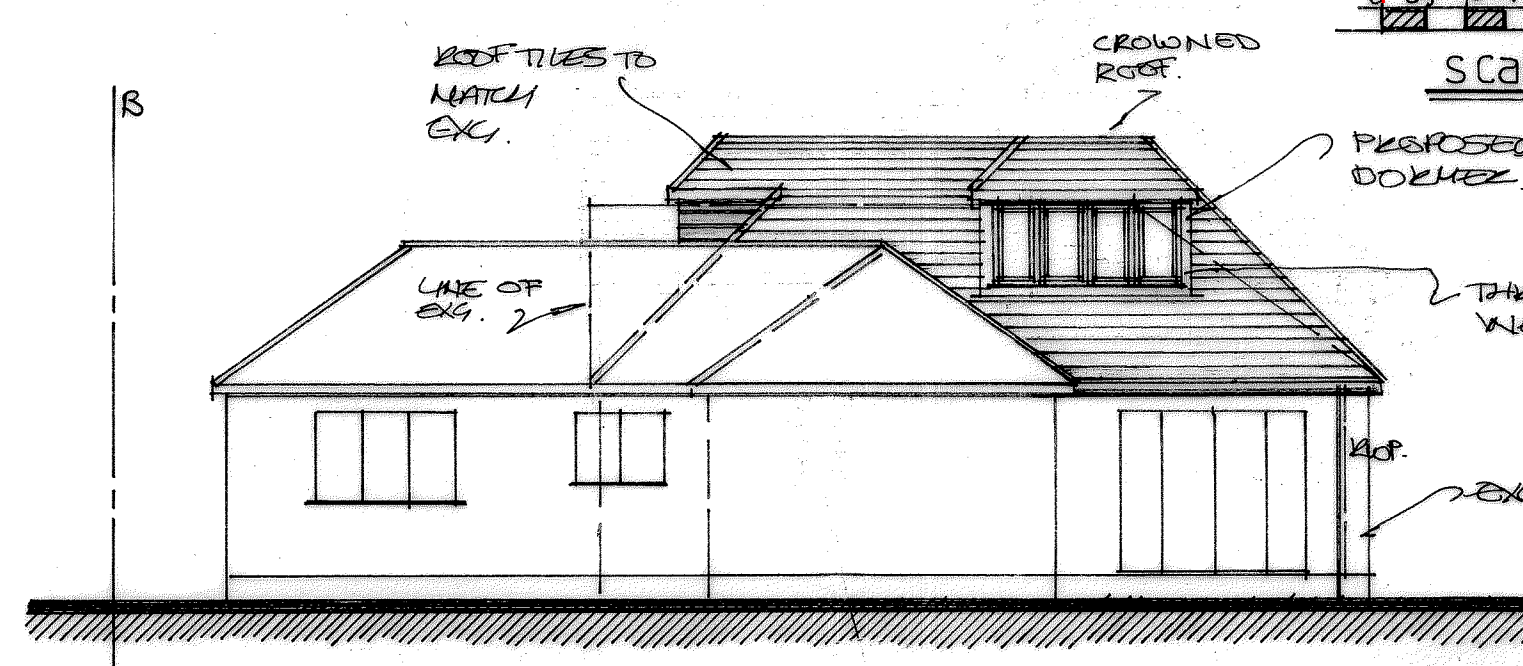
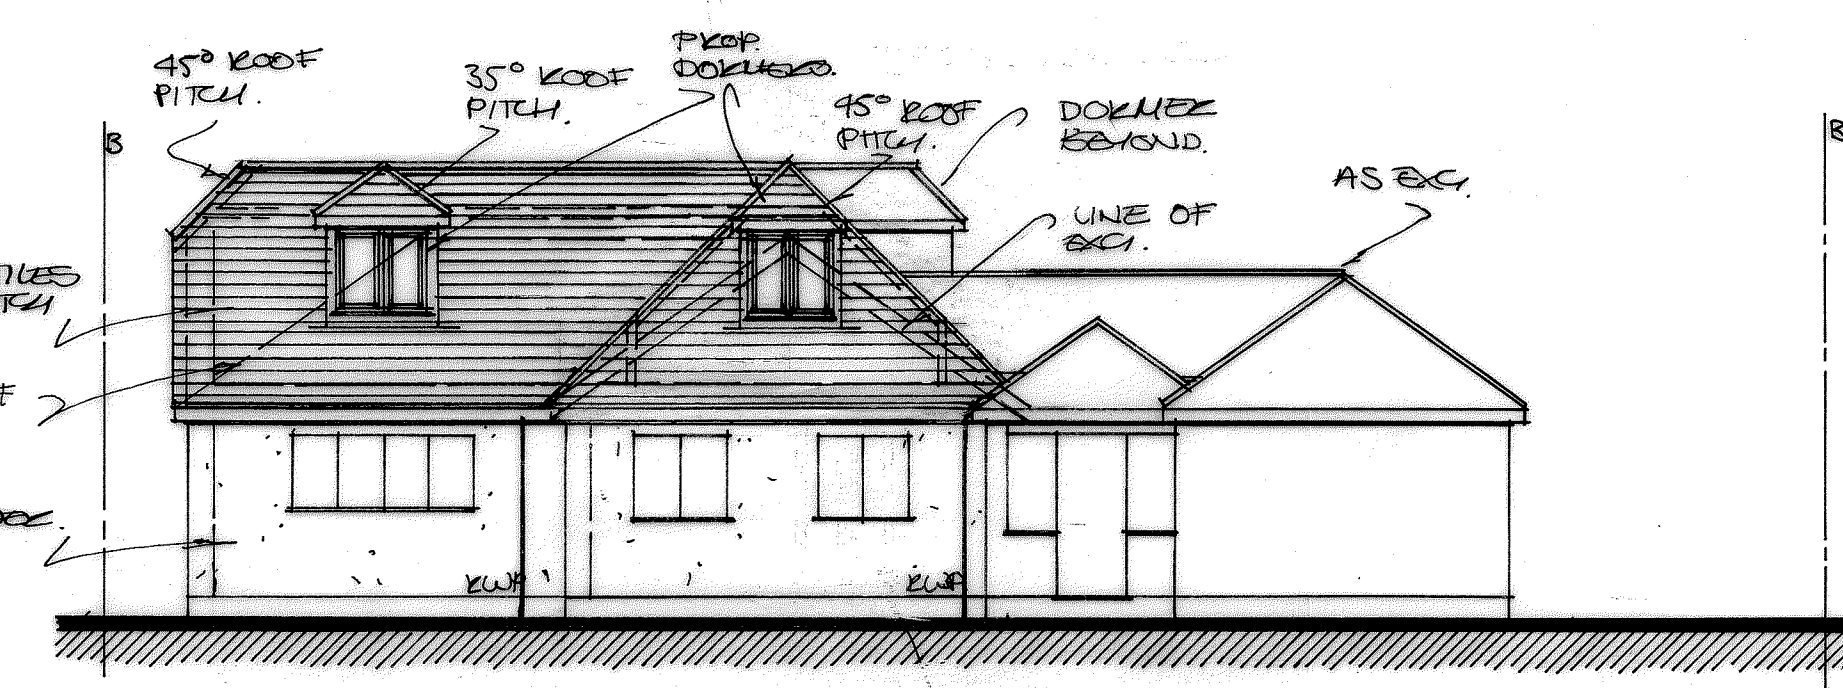
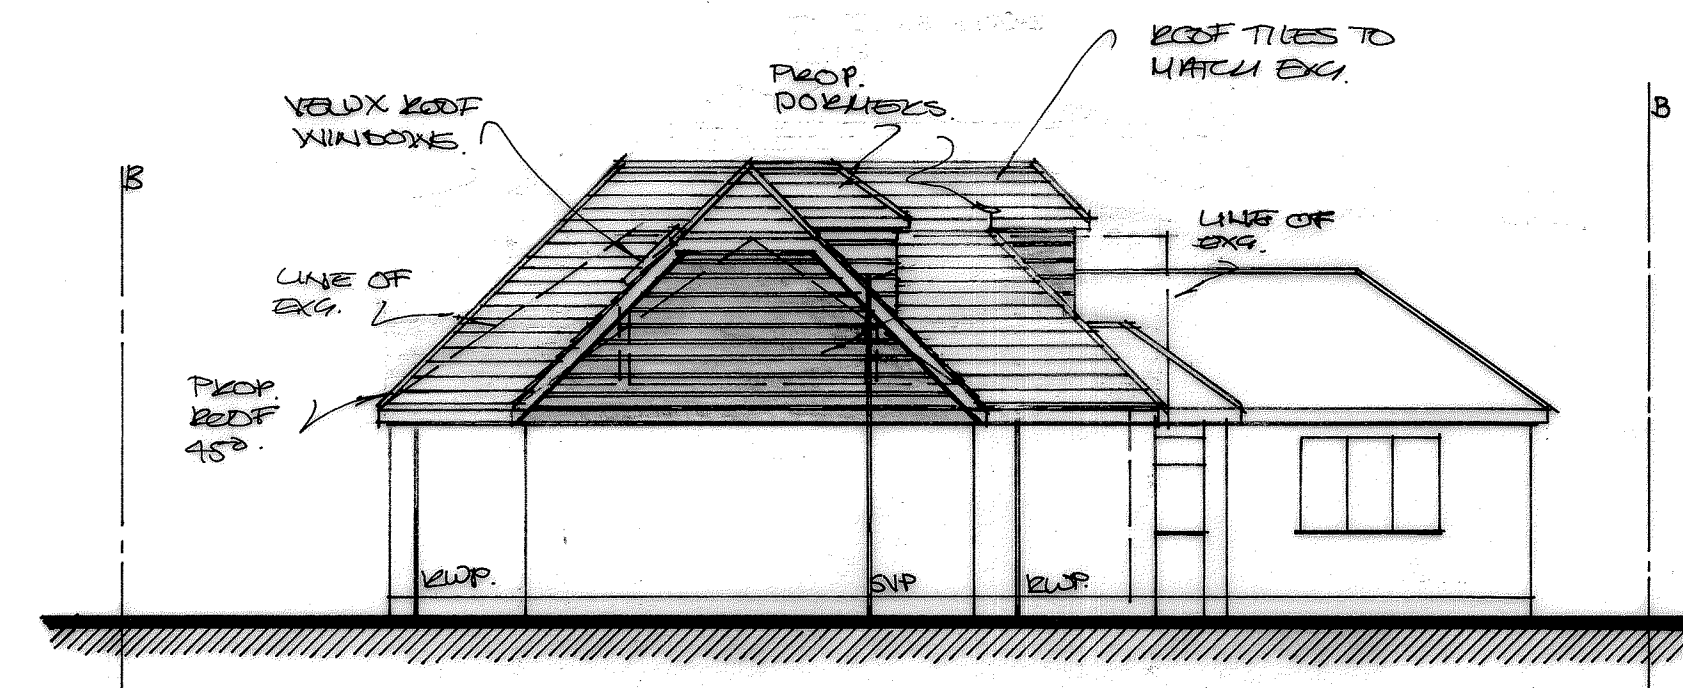


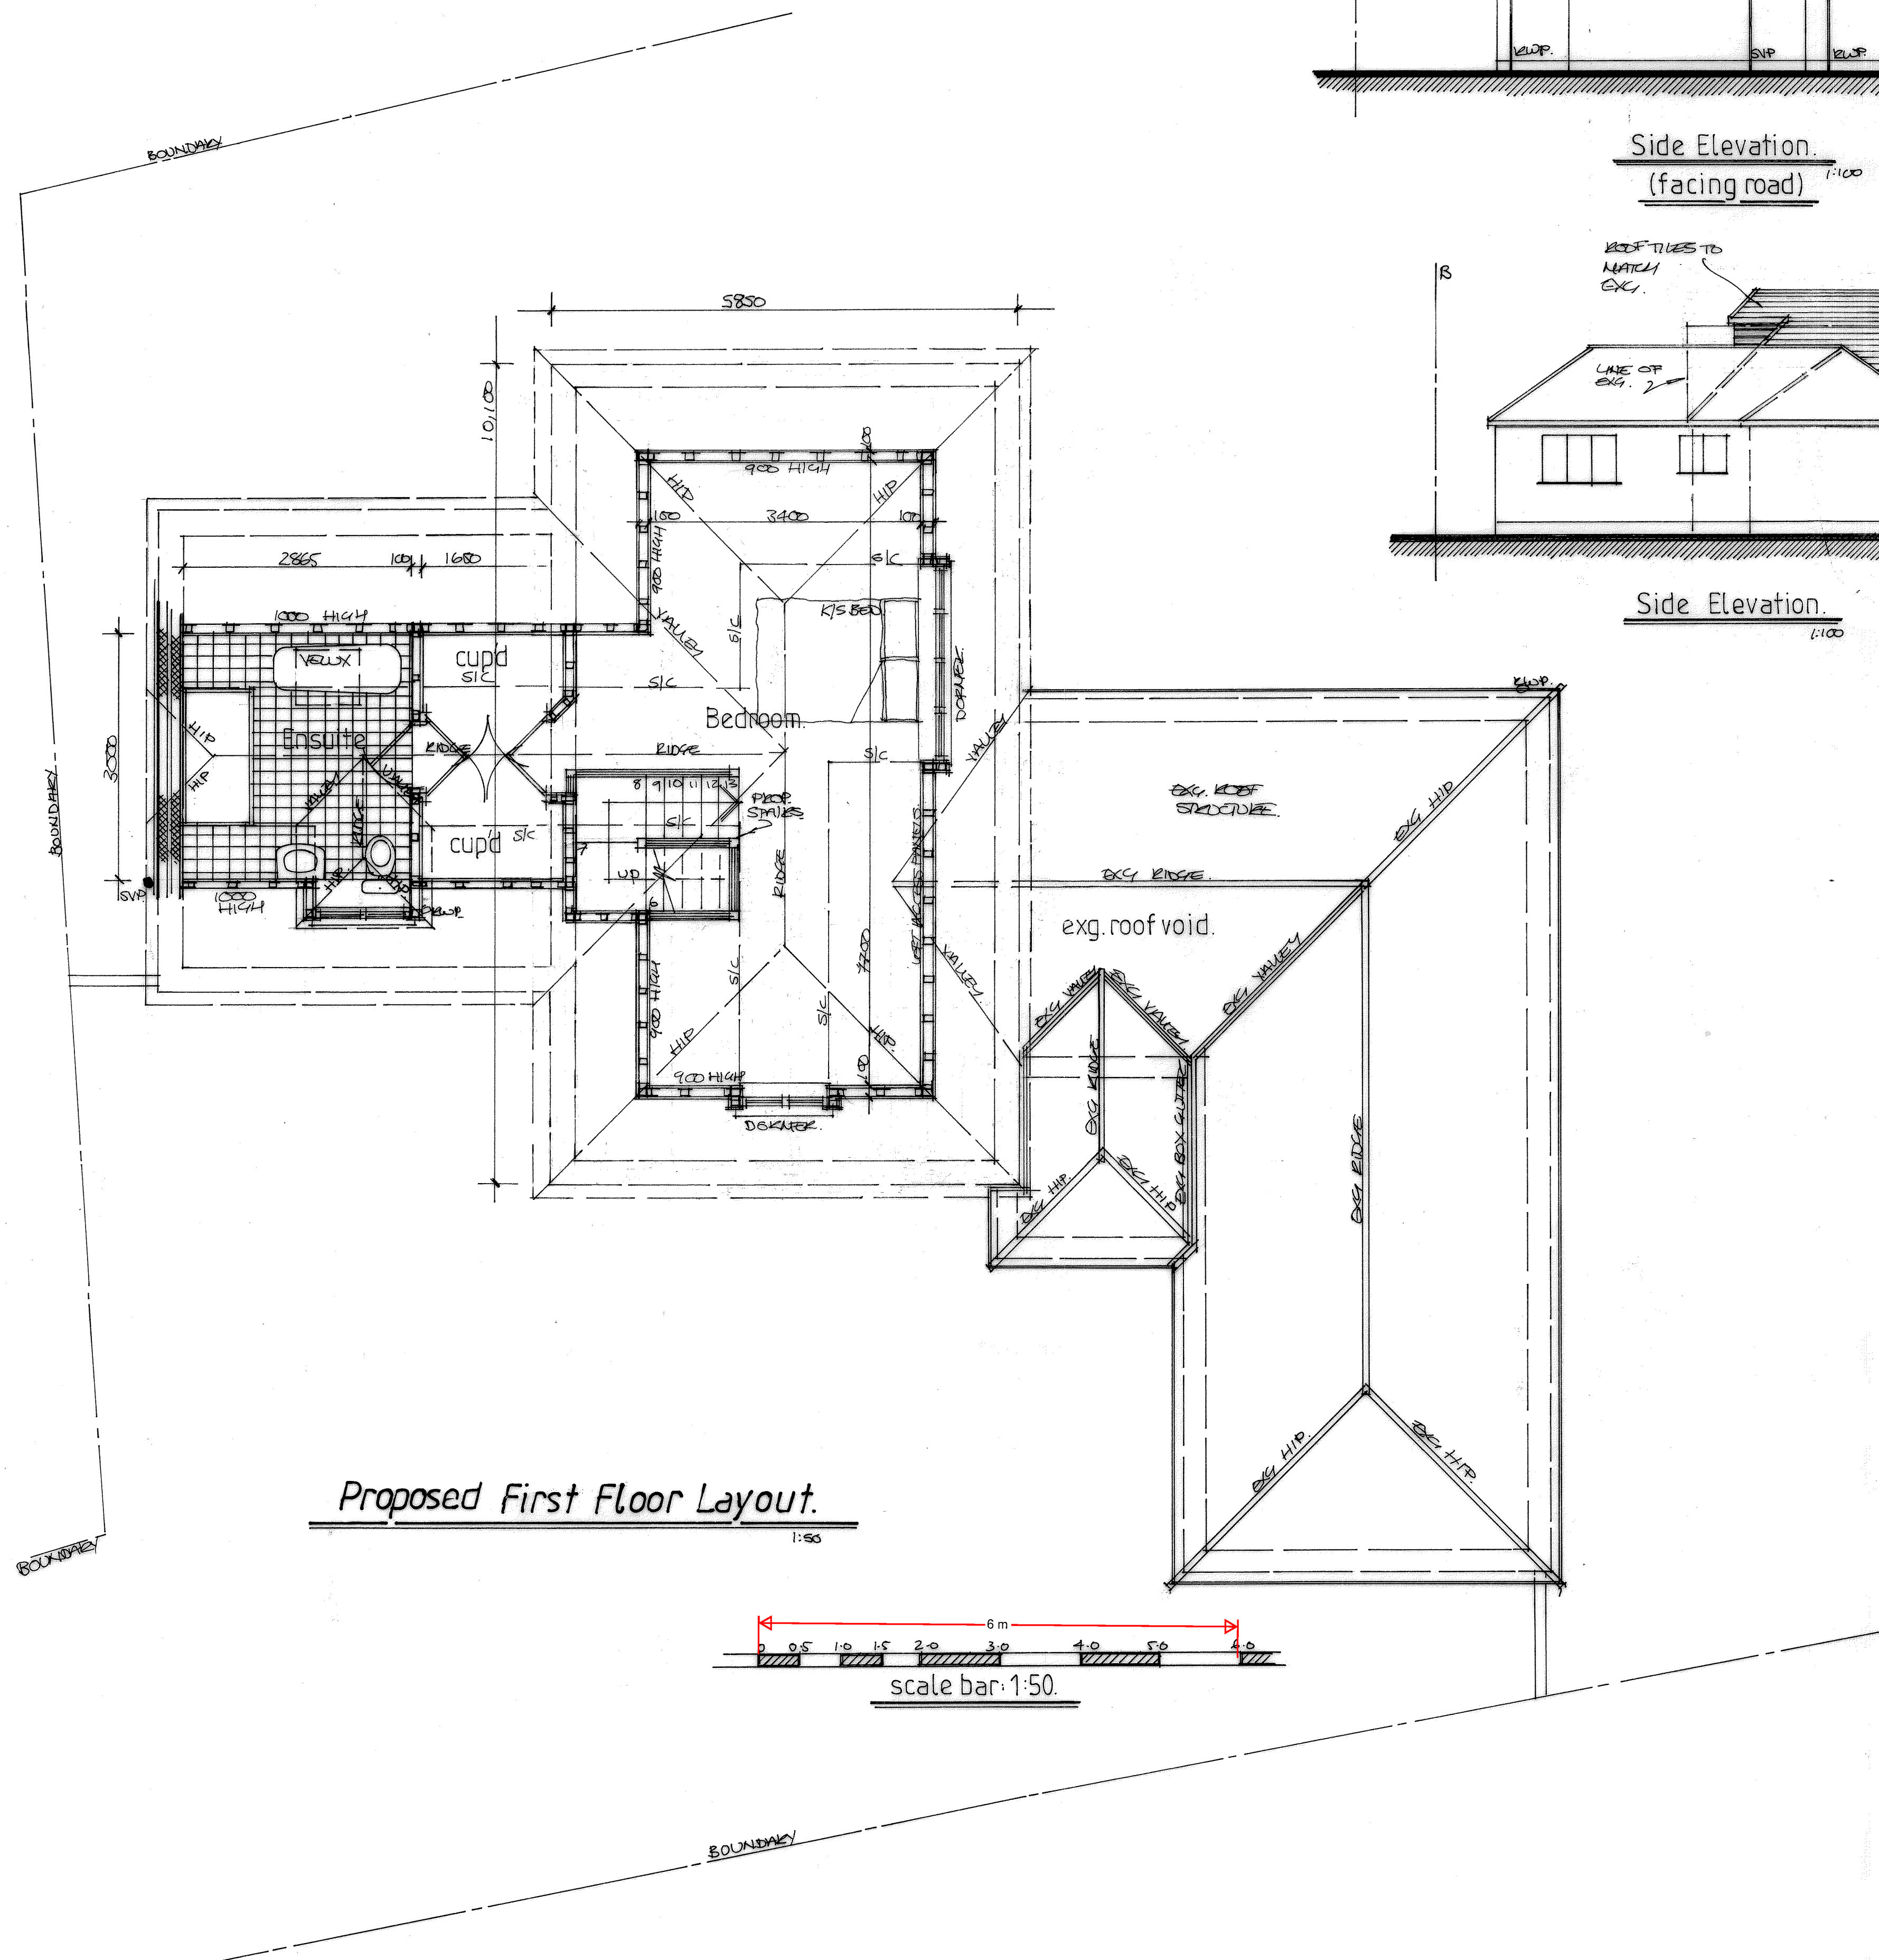

REV. A - PERSONAL AFTER REFUSAL 17/10/23

Russell A Broad & Associates.
*Architecture*Surveying*Supervision*
approved designs since 1986.

The Architectural Design Studio.
The Old Cycle Shop, 200 High Street,
Wickham Market, Suffolk IP13 0RF.
Mobile:- 07931 150805.
Email:- RussellBroad1986@gmail.com

Project:-
**Proposed First Floor
Extension & Alterations.**

PROPOSED FIRST FLOOR LAYOUT &
PROPOSED ELEVATIONS.

Project Address:-
**'Stirling Villa',
Whitepost Lane,
Culverstone, Meopham, Kent.**
For:-
Mr. & Mrs. Gavin. DA13 0TN.

Submitted:-	Approved:-
-------------	------------

Date:- July 2023	Scale:- 1:50, 1:100.
----------------------------	--------------------------------

Please Scale For Planning Purposes Only.
All Dimensions are to be Checked on Site.
All Works to Relevant Codes of Practice & B.S.'s.
Client and Contractor to ensure compliance with
C.D.M., Health & Safety Regulations & Party Wall
Agreement Act where applicable.

Project Ref:- 81166	Drawing Number:- 03.	Rev A
-------------------------------	--------------------------------	-----------------