
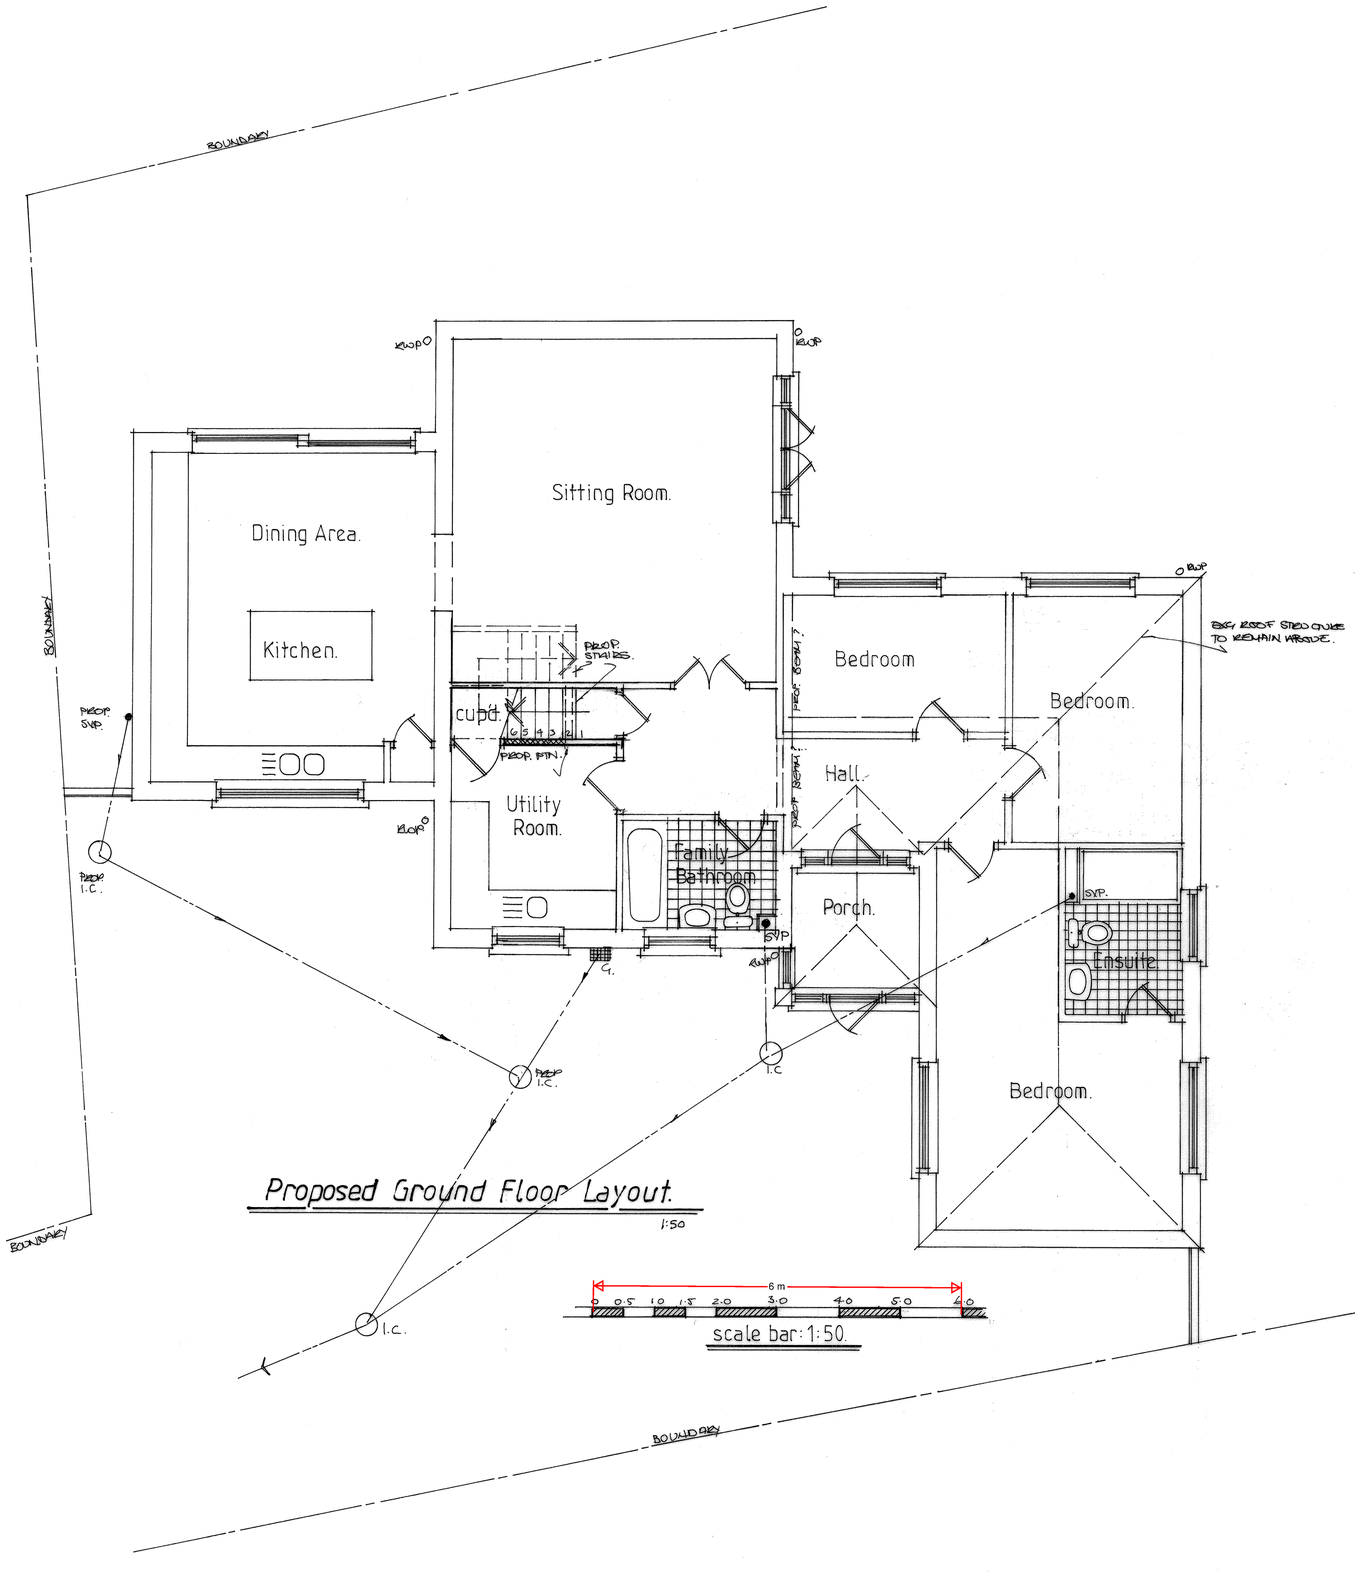


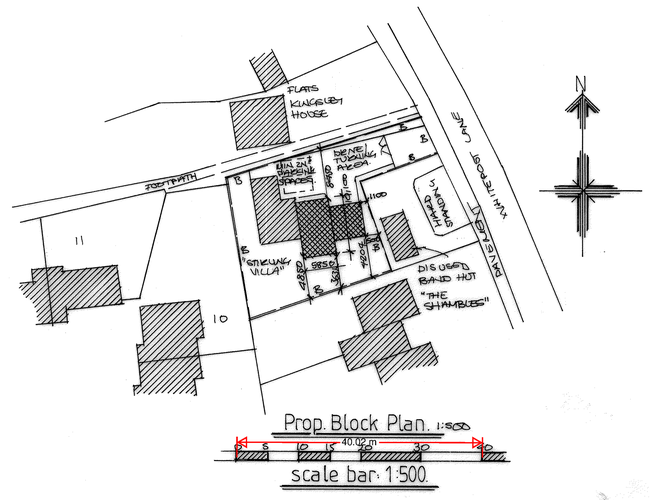

Rev A:- Redesign after refusal 16/10/23

Russell A Broad & Associates.
Architecture*Surveying*Supervision
approved designs since 1986.

The Architectural Design Studio.
'The Old Cycle Shop', 200 High Street,
Wickham Market, Suffolk IP13 0RF.
Mobile:- 07931 150805.
Email:- RussellBroad1986@gmail.com

Project:-
Proposed First Floor Extension & Alterations.

Proposed Ground Floor Layout & Proposed Block Plan

Project Address:-
'Stirling Villa',
Whitepost Lane,
Culverstone, Meopham, Kent.
DA13 0TN.
For:-
Mr & Mrs. Gavin.

[redacted] | **Submitted:-** | **Approved:-**

Date:- July 2023 | **Scale:-** 1:50,1:500.

Please Scale For Planning Purposes Only.
All Dimensions are to be Checked on Site.
All Works to Relevant Codes of Practise & B.S.'s.
Client and Contractor to ensure compliance with C.D.M., Health & Safety Regulations & Party Wall Agreement Act where applicable.

Project Ref:- 81166. | **Drawing Number:-** 02 | **Rev** A