




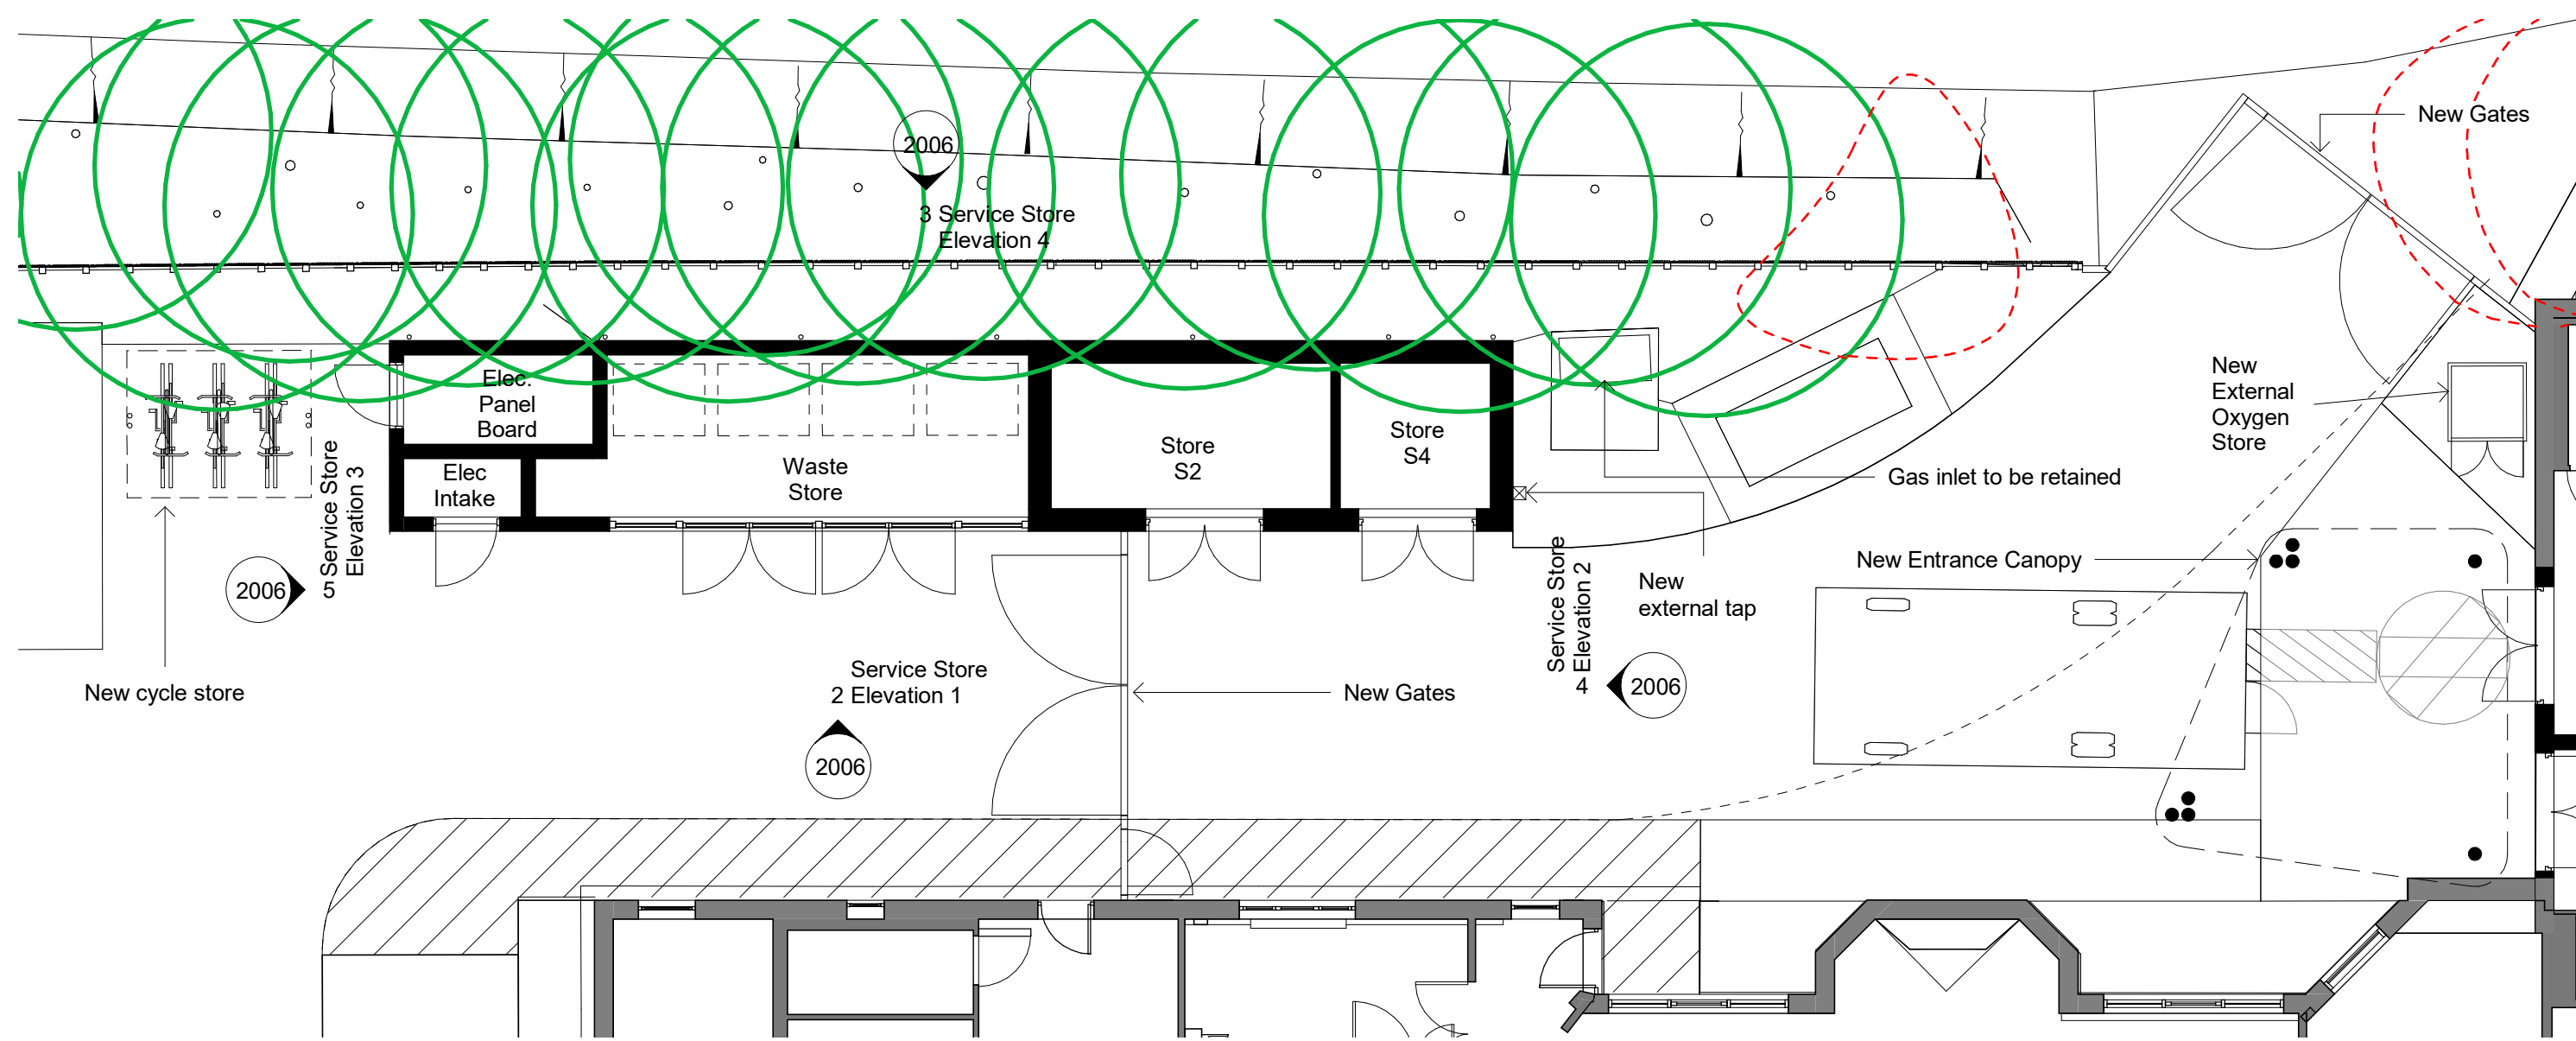


1 Service Store Plan  
1 : 100

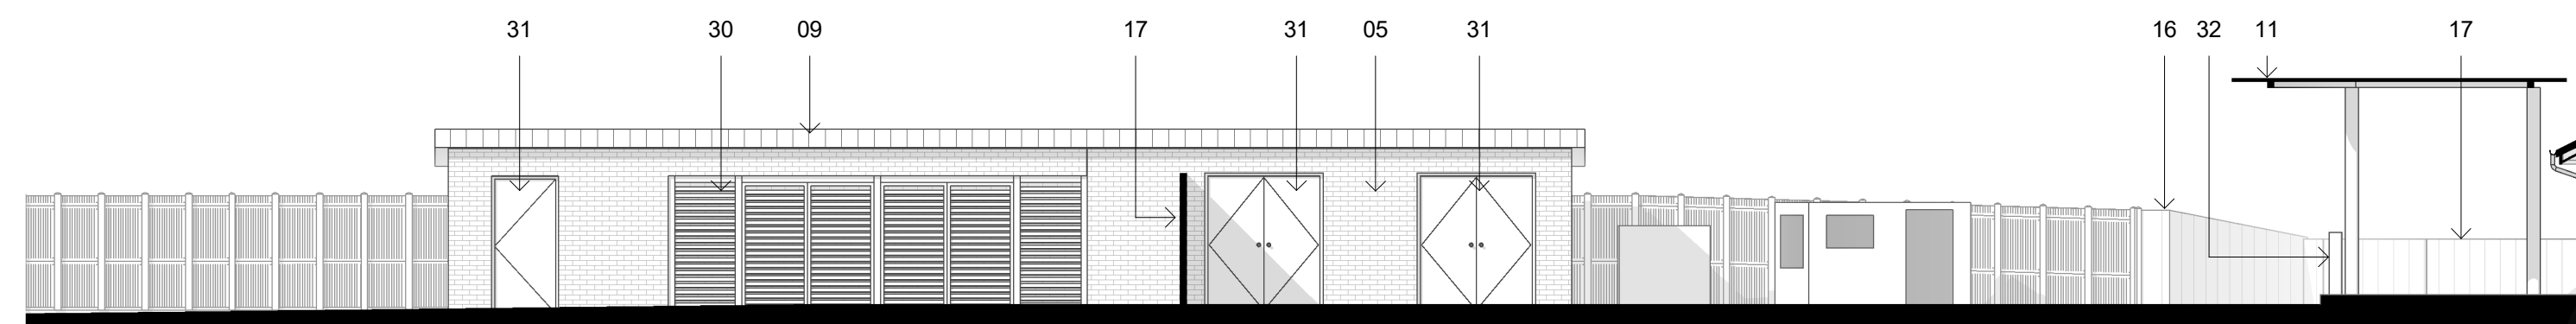


2 Service Store Elevation 1  
1 : 100

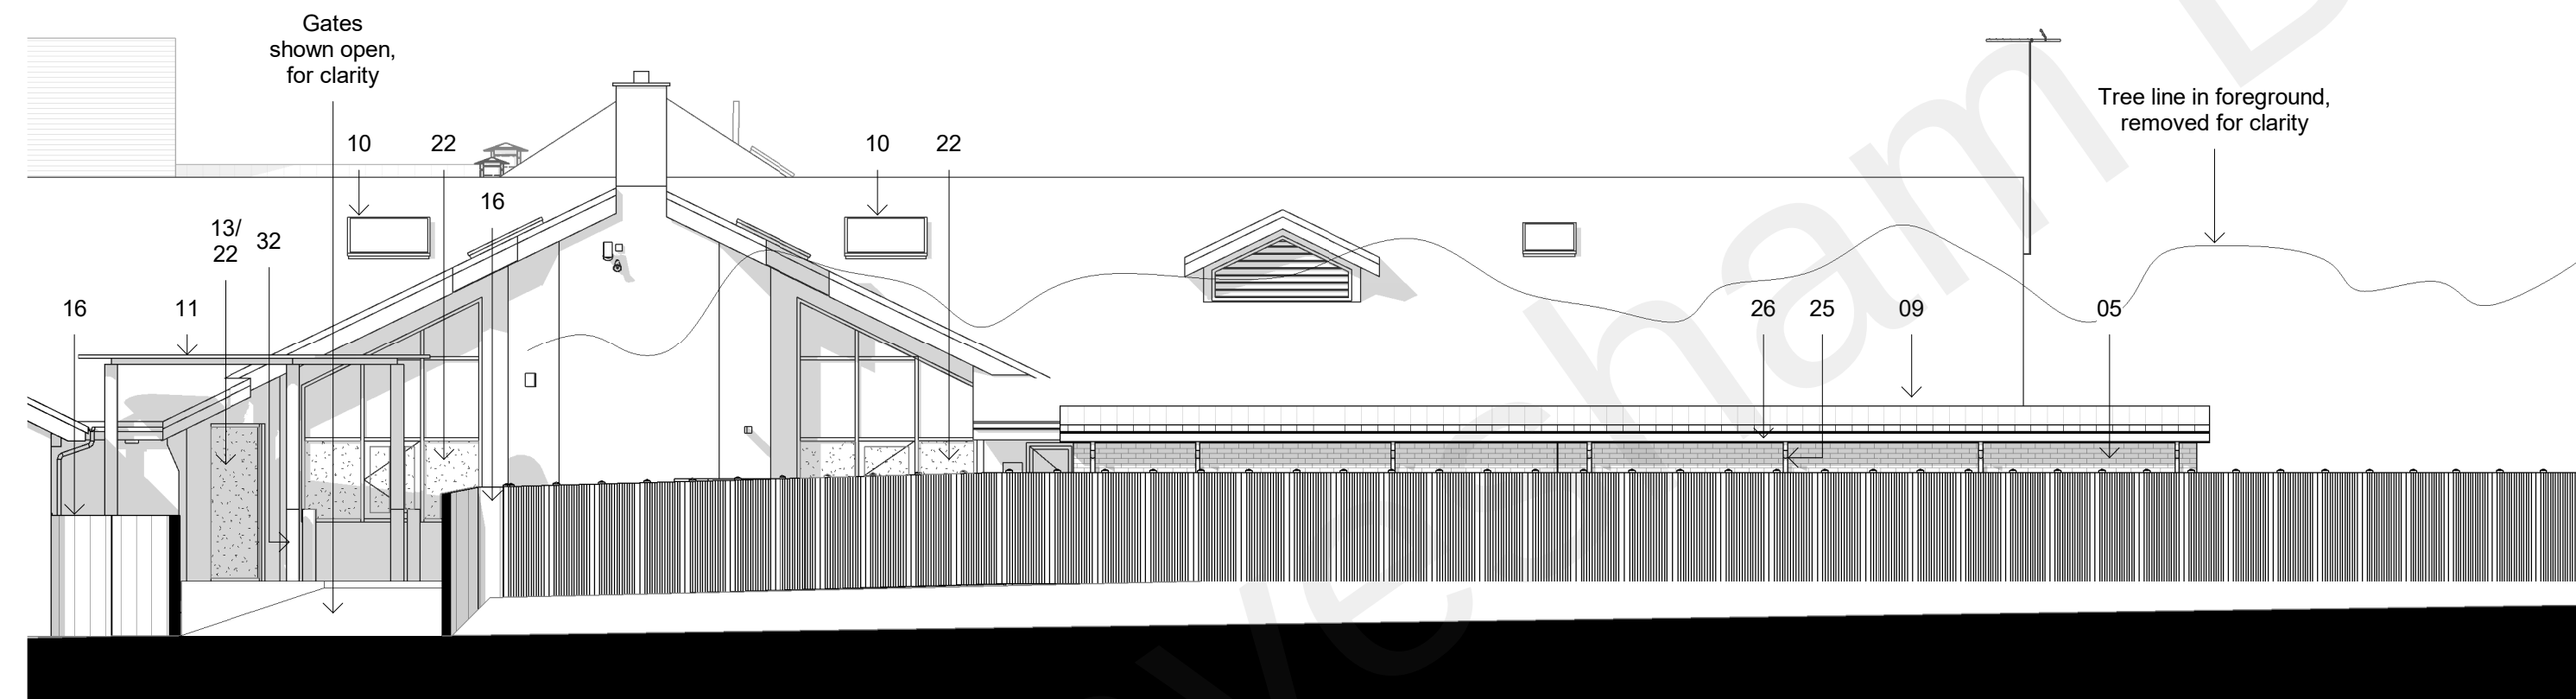


3 Service Store Elevation 4  
1 : 100

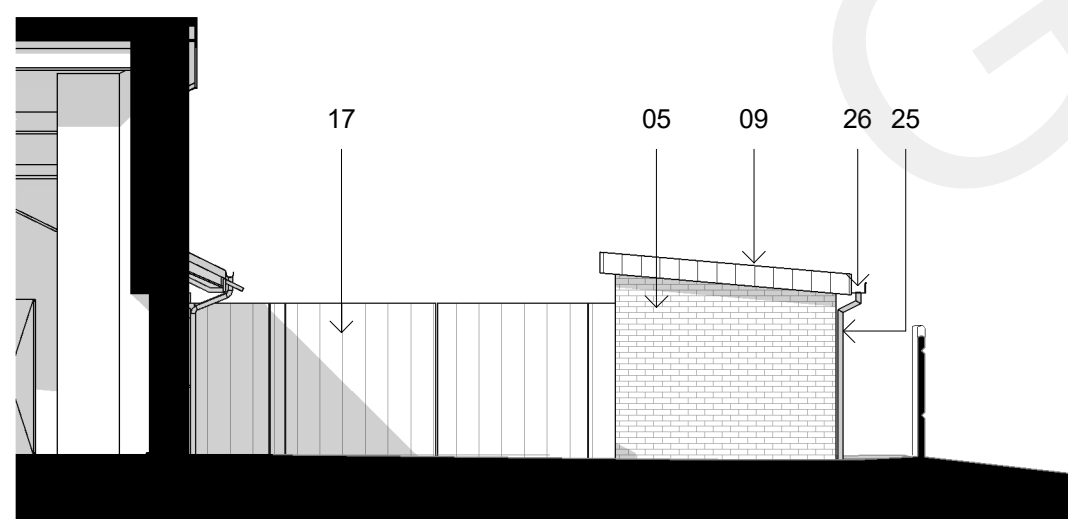


4 Service Store Elevation 2  
1 : 100

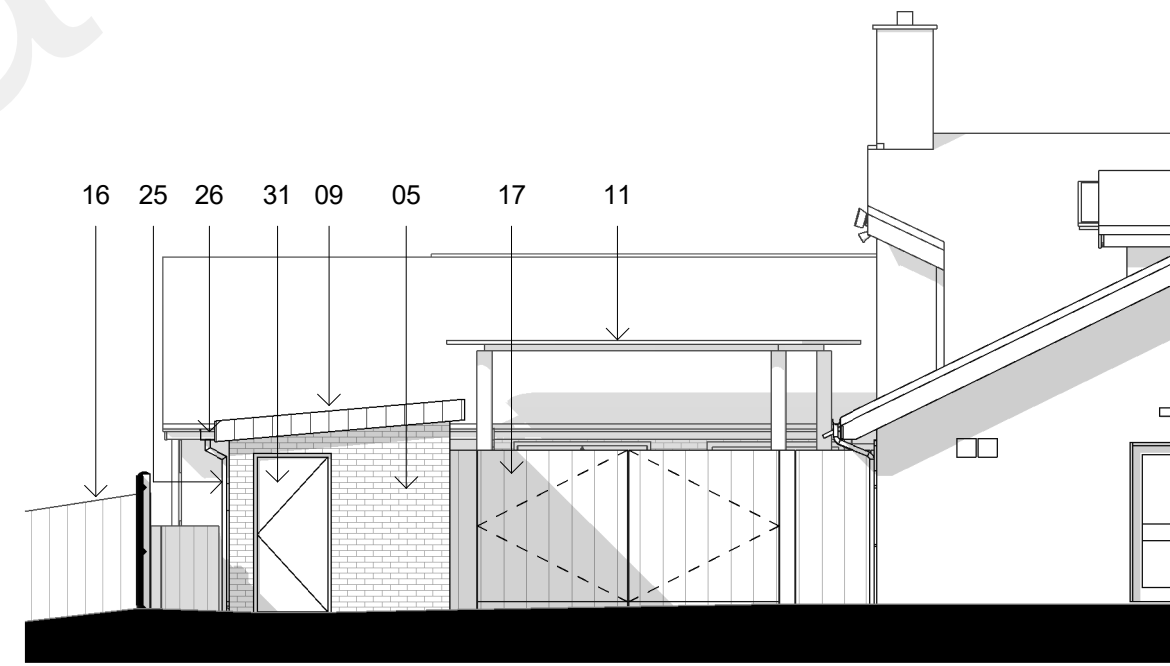


5 Service Store Elevation 3  
1 : 100

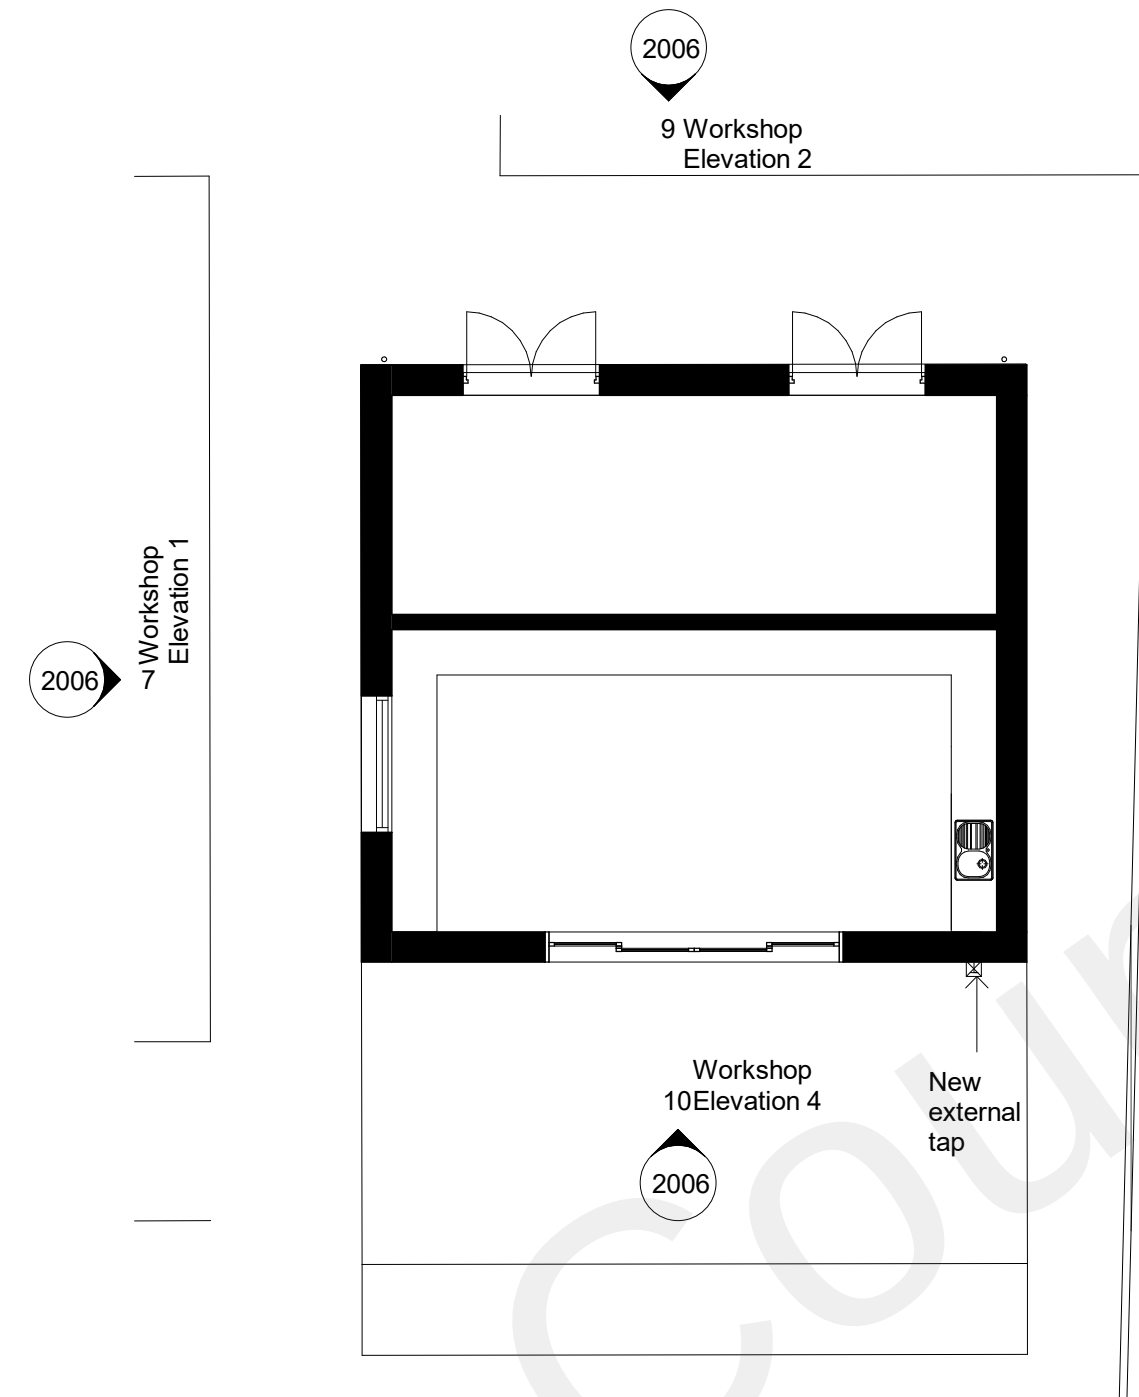


6 Workshop & Store Plan  
1 : 100

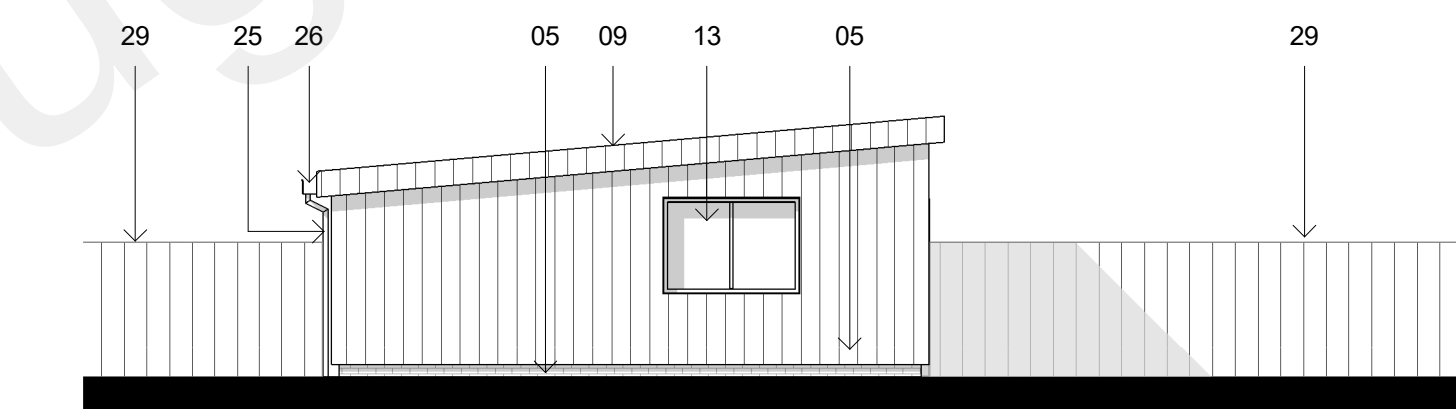


7 Workshop Elevation 1  
1 : 100

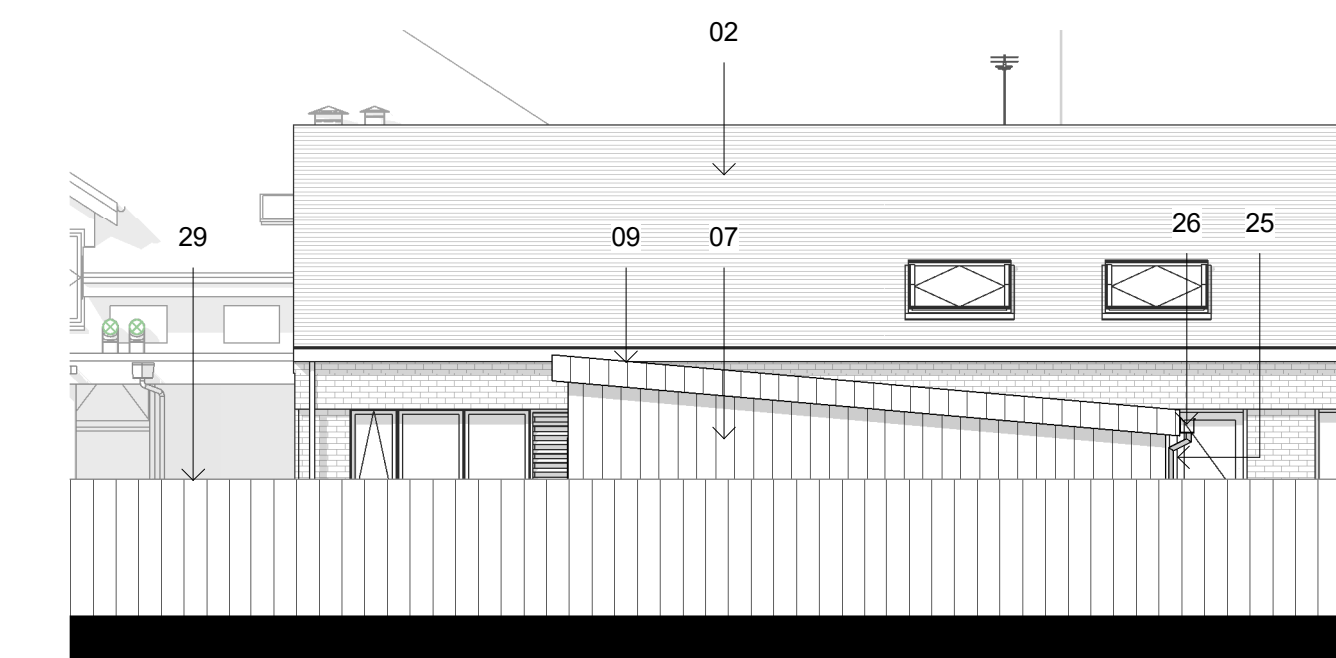

8 Workshop Elevation 3  
1 : 100

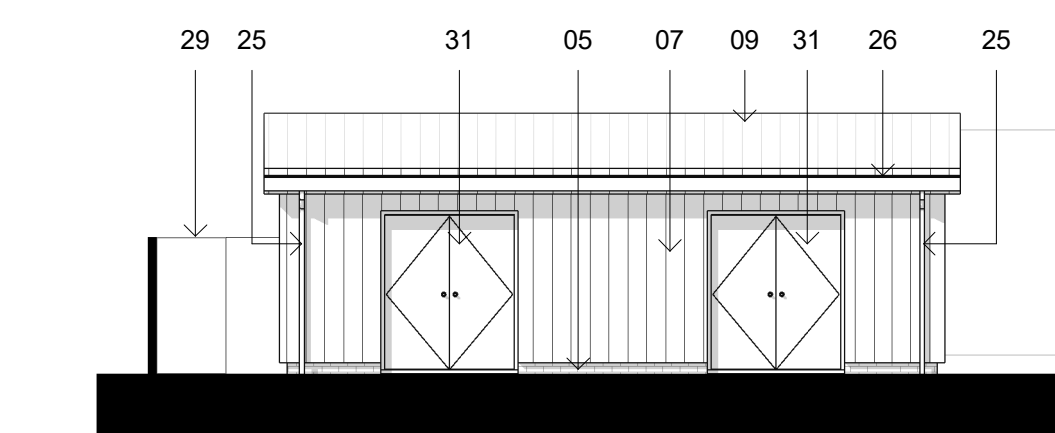


9 Workshop Elevation 2  
1 : 100

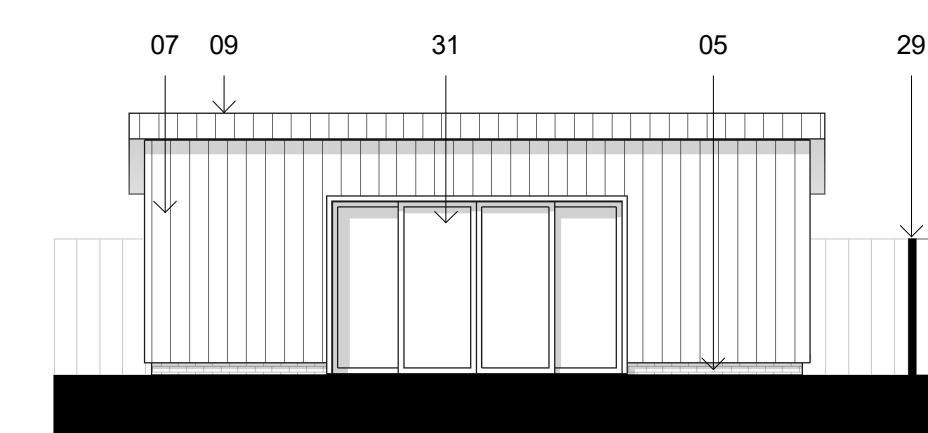

10 Workshop Elevation 4  
1 : 100

This drawing is not to be scaled. The architect is to be informed of any errors before work proceeds. The general contractor is responsible for checking all dimensions.

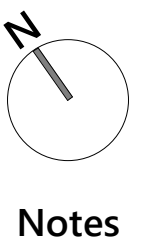

Notes

#### Legend

1. Proposed Out Patient Extension
2. Proposed In Patient Extension
3. Proposed 'Link'
4. Proposed Plant Area & Fire Escape Stair
5. Brick type 1
6. Brick type 2
7. Cladding - Metal standing seam zinc
8. Roof type 1 - Tiles
9. Roof type 2 - Metal standing seam zinc
10. New roof lights
11. New PPC glass canopy
12. Windows/doors to IPU bedrooms - with acoustic air vents and access to garden
13. New glazed doors/windows
14. New vent extract grille
15. Recessed brick panel
16. New fencing
17. New gate(s)
18. Reception/ Nurses Station call point
19. Existing cycle hoops (x3)
20. Proposed Service Store Outbuilding
21. Proposed Workshop & Storage Outbuilding
22. New opaque glass/ film (to areas indicated/ shaded)
23. New Automatic Opening Vent (smoke egress)
24. Proposed louvres to plant room
25. PPC Aluminium Rain Water Pipe
26. PPC Aluminium Gutter
27. Fire escape door
28. PPC Aluminium window framing
29. Boundary & edge treatment to landscape architect's design
30. Waste Store doors
31. Store / Workshop doors
32. Bollards
33. New Flat Roof
34. Acoustic air vents (installed to existing walls)
35. New glazed doors to bedroom
36. New ventilation ductwork
37. Relocated plant

| P5  | 09/11/2021 | Planning S73 Application Issue | MB   |
|-----|------------|--------------------------------|------|
| P4  | 05/11/2021 | Planning S73 Application Issue | MB   |
| P3  | 17/07/2019 | Planning Issue                 | NF   |
| P2  | 27/06/2019 | Issue for review & comment     | NF   |
| P1  | 26/06/2019 | Issue for coordination         | NF   |
| Rev | Date       | Description                    | Drwn |

**r h partnership architects**  
30-31 Foundry Street Brighton BN1 4AT  
T 01273 645220  
www.rhpartnership.co.uk  
brighton@rhpartnership.co.uk

Project  
Ellenor Hospice

Drawing  
Service Stores & Workshop

| Project               | originator | volume | level | type | role | number | revision |
|-----------------------|------------|--------|-------|------|------|--------|----------|
| P0299-RHP-ZZ-XX-DR-A- |            |        |       |      |      | 2006   | P5       |

| Scales     | RHP Project | First Issued | Drwn | Chkd |
|------------|-------------|--------------|------|------|
| 1 : 100@A1 |             | 26/06/2019   | NF   | NH   |

| Status   | Suitability |
|----------|-------------|
| Planning | S2          |

0 1 2 3 4 5  
Scale (metres) 1:100