


1


LOCATION PLAN

1 : 1250

Stanfords VectorMap

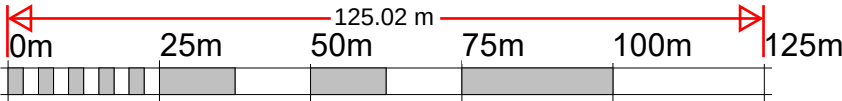

VISUAL SCALE 1:1250 @ A3

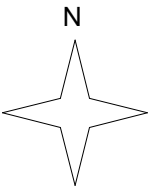

© Crown copyright and database rights 2021 OS 100035409

Reproduction in whole or in part is prohibited
without the permission of Ordnance Survey.

DWG SPECIFICATION

GENERAL NOTES:
© Copyright of Prime Projects Design and Management Ltd. Do not reproduce without our permission

FOR PLANNING

Title
PROPOSED LOFT CONVERSION AT
ROSE VILLA, NELSON ROAD, DA11 7ED,
FOR MR AYORINDE AND MRS ABIGAE
EGUNJOBI

Client
MR AYORINDE AND MRS
ABIGAE EGUNJOBI

Drg. Title
LOCATION PLAN

Date
10/2025

Drg. No.
1000

Scale
1 : 1250

**PRIME PROJECT DSEIGN &
MANAGEMENT LTD.**
ARCHITECTURE AND CONSTRUCTION MANAGEMENT
THE ENGINE HOUSE, 2 VERIDION WAY, ERITH, KENT, DA18 4AL
TEL: 01322 220066, 02083201445

Rev No.

