
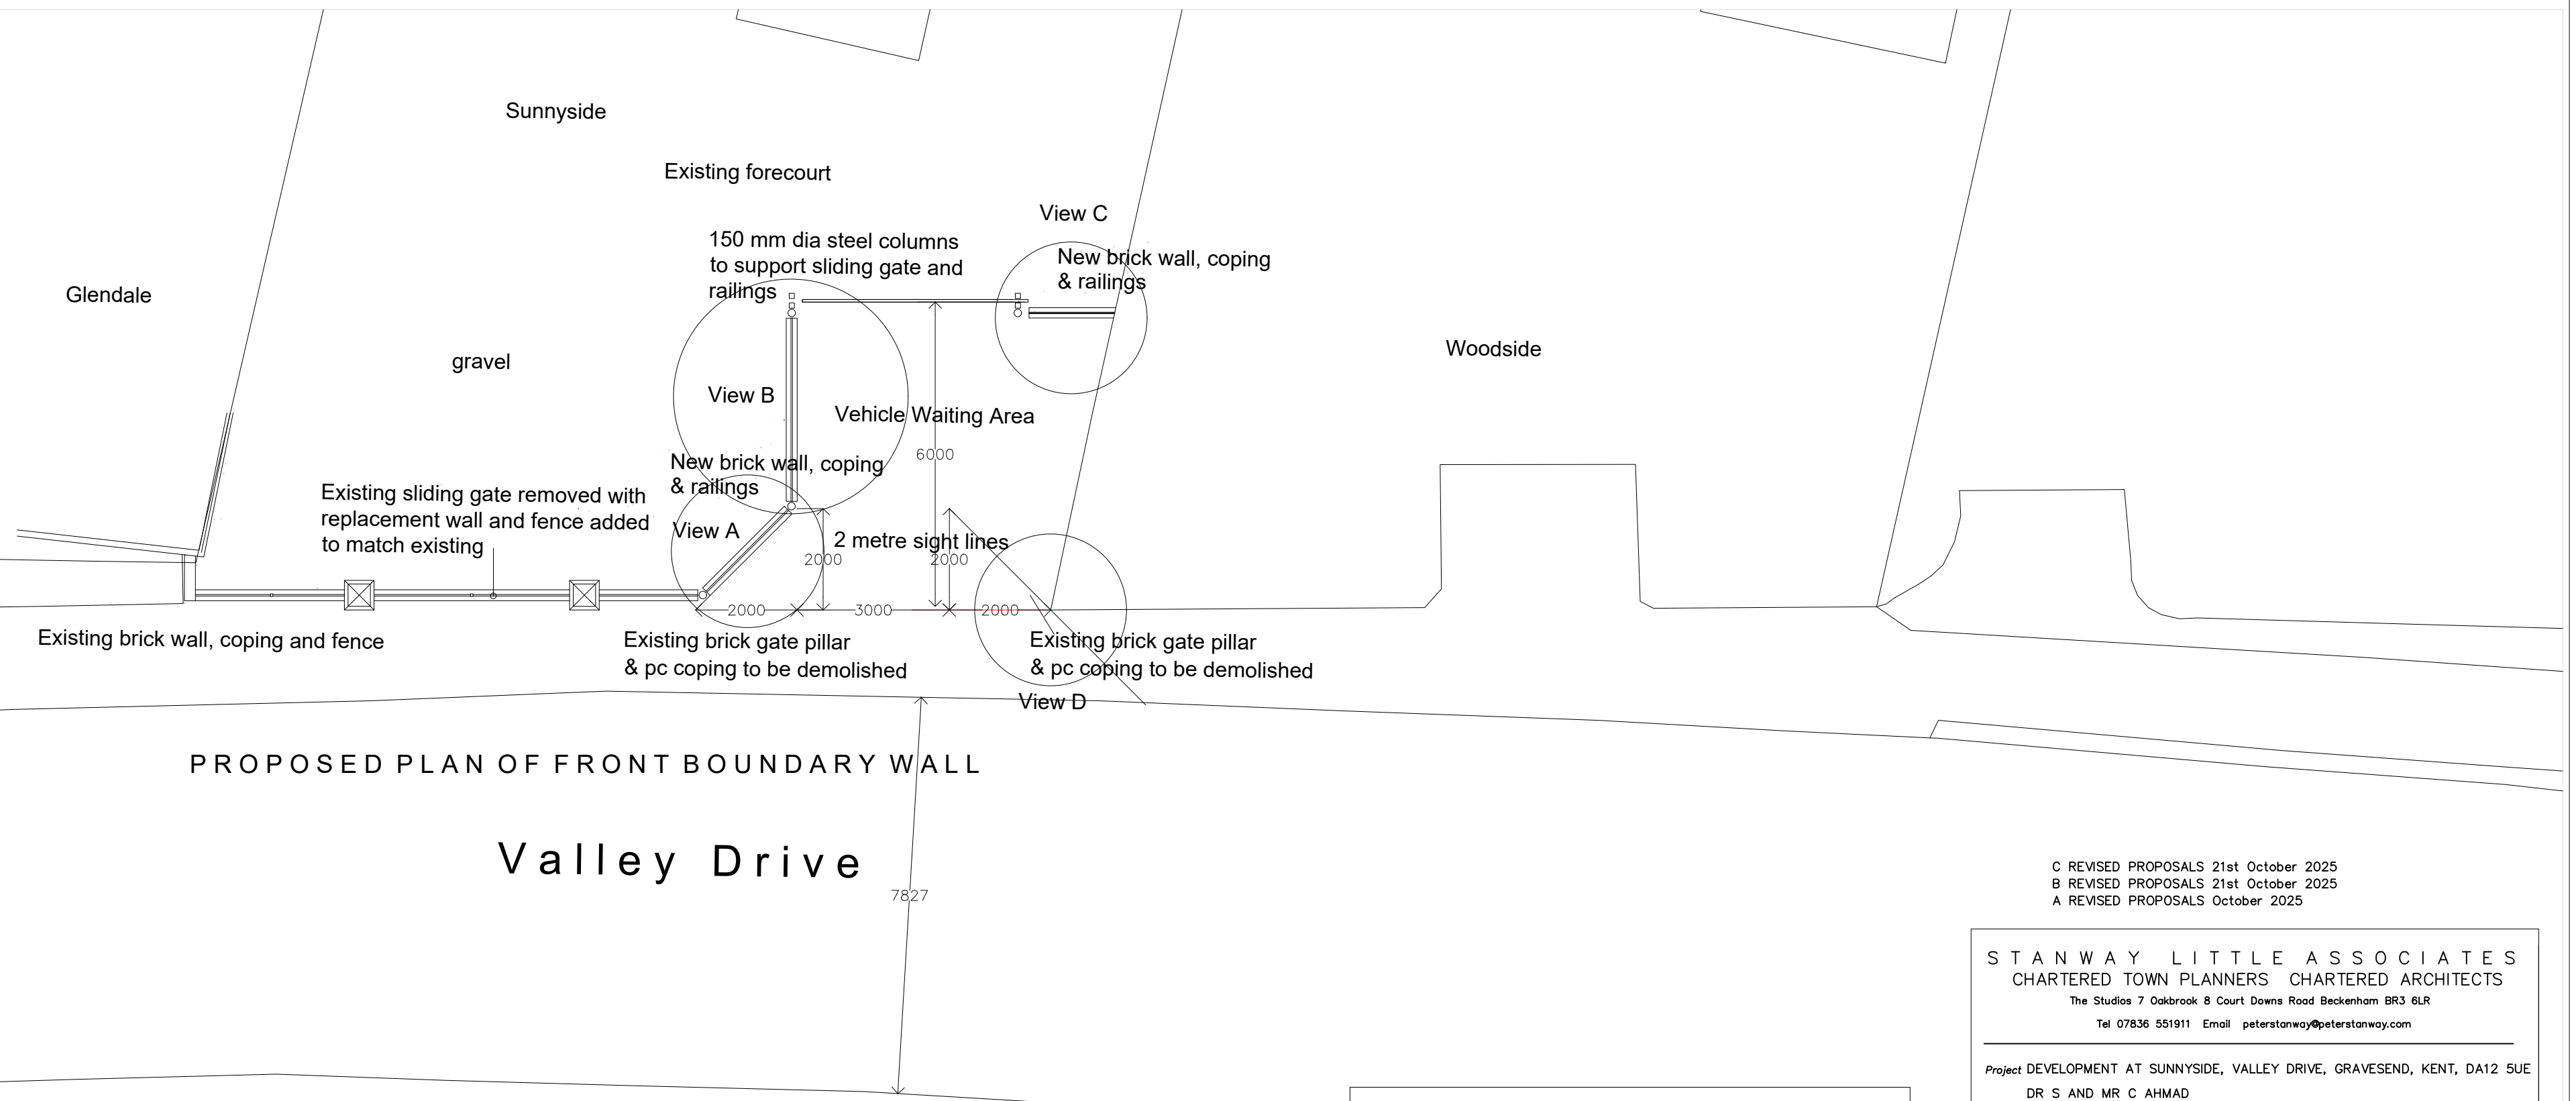
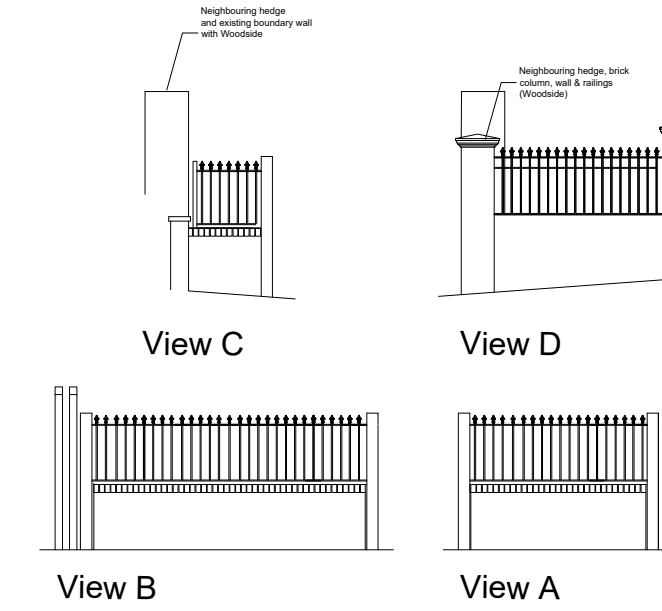


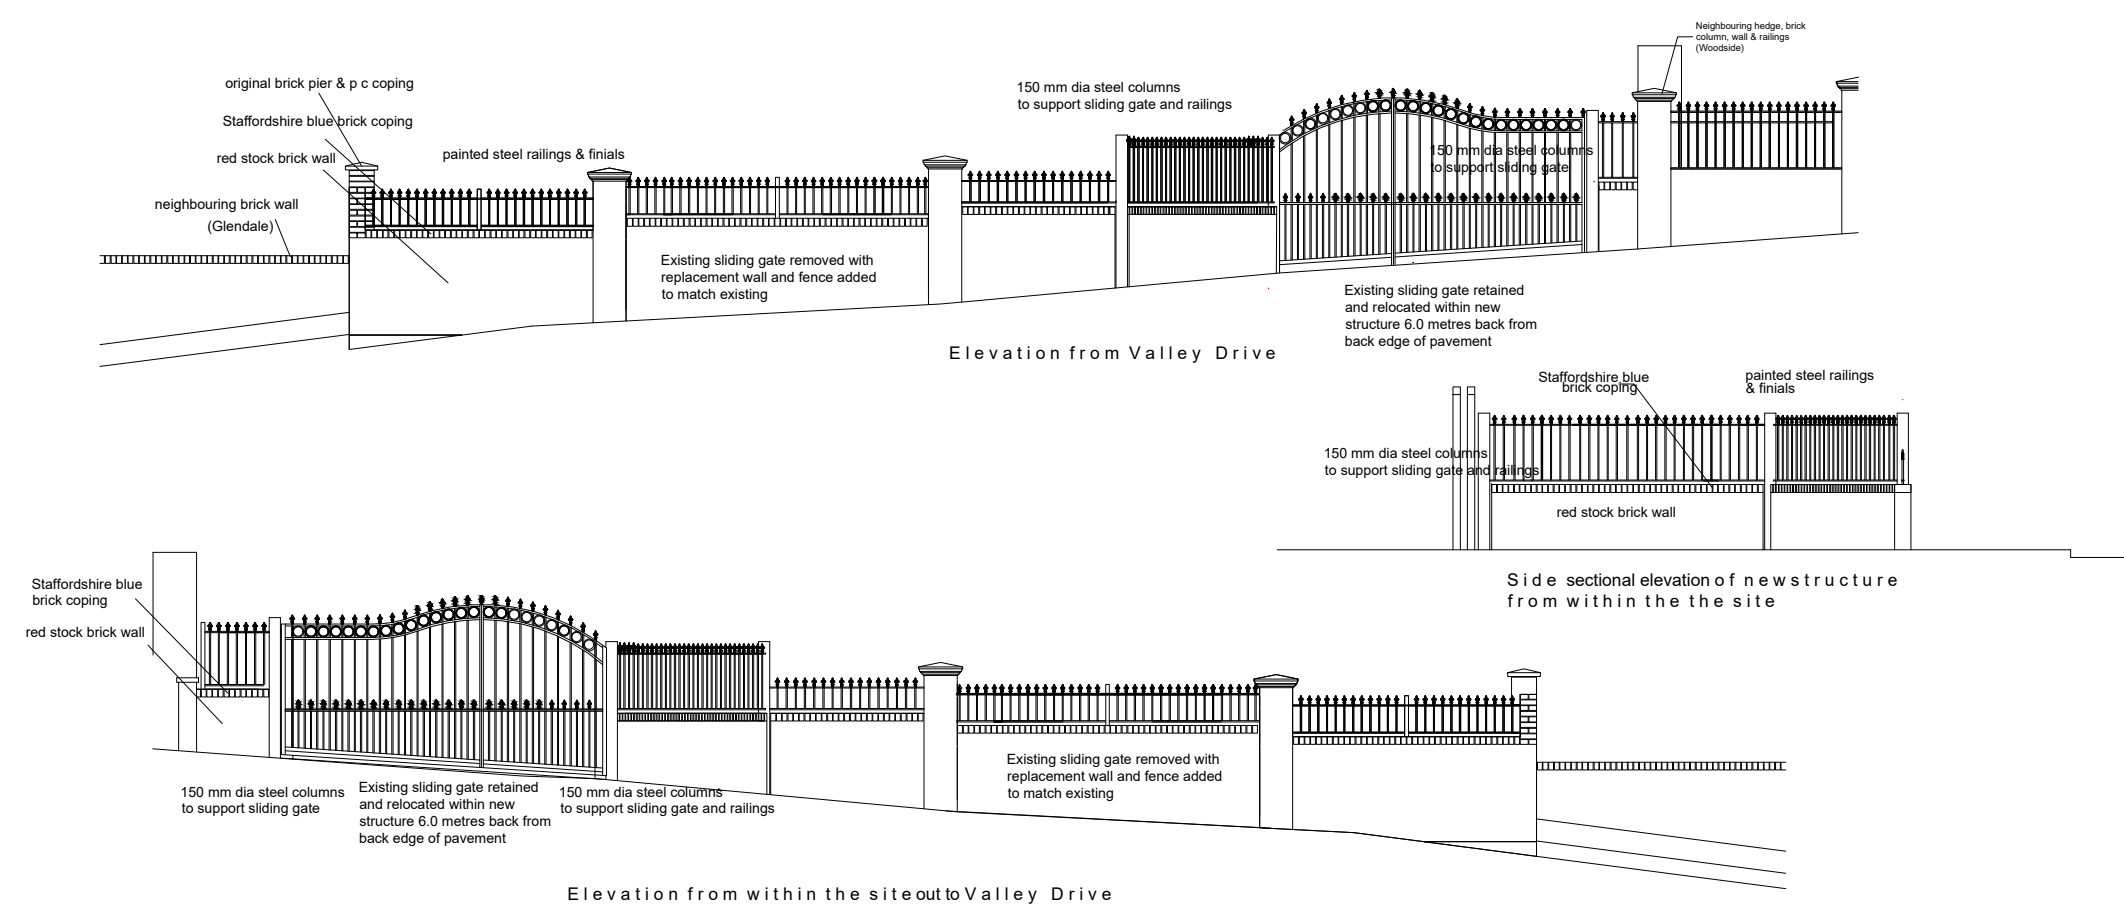


C REVISED PROPOSALS 21st October 2025
B REVISED PROPOSALS 21st October 2025
A REVISED PROPOSALS October 2025

STANWAY LITTLE ASSOCIATES
CHARTERED TOWN PLANNERS CHARTERED ARCHITECTS
The Studios 7 Oakbrook 8 Court Downs Road Beckenham BR3 6LR
Tel 07836 551911 Email peterstanway@peterstanway.com

Project DEVELOPMENT AT SUNNYSIDE, VALLEY DRIVE, GRAVESEND, KENT, DA12 5UE
DR S AND MR C AHMAD

Dwg. Title REVISED PROPOSALS Job No. 2055
Scale 1 : 100 @ A2 Date August 2025 Dwg. No. Pro 1RC

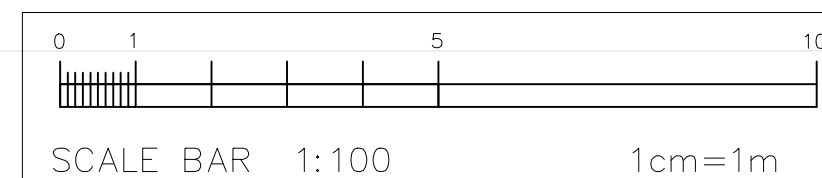

Copyright: This drawing and any design therein is the copyright of Stanway Little Associates, and must not be reproduced or utilised without their written consent.