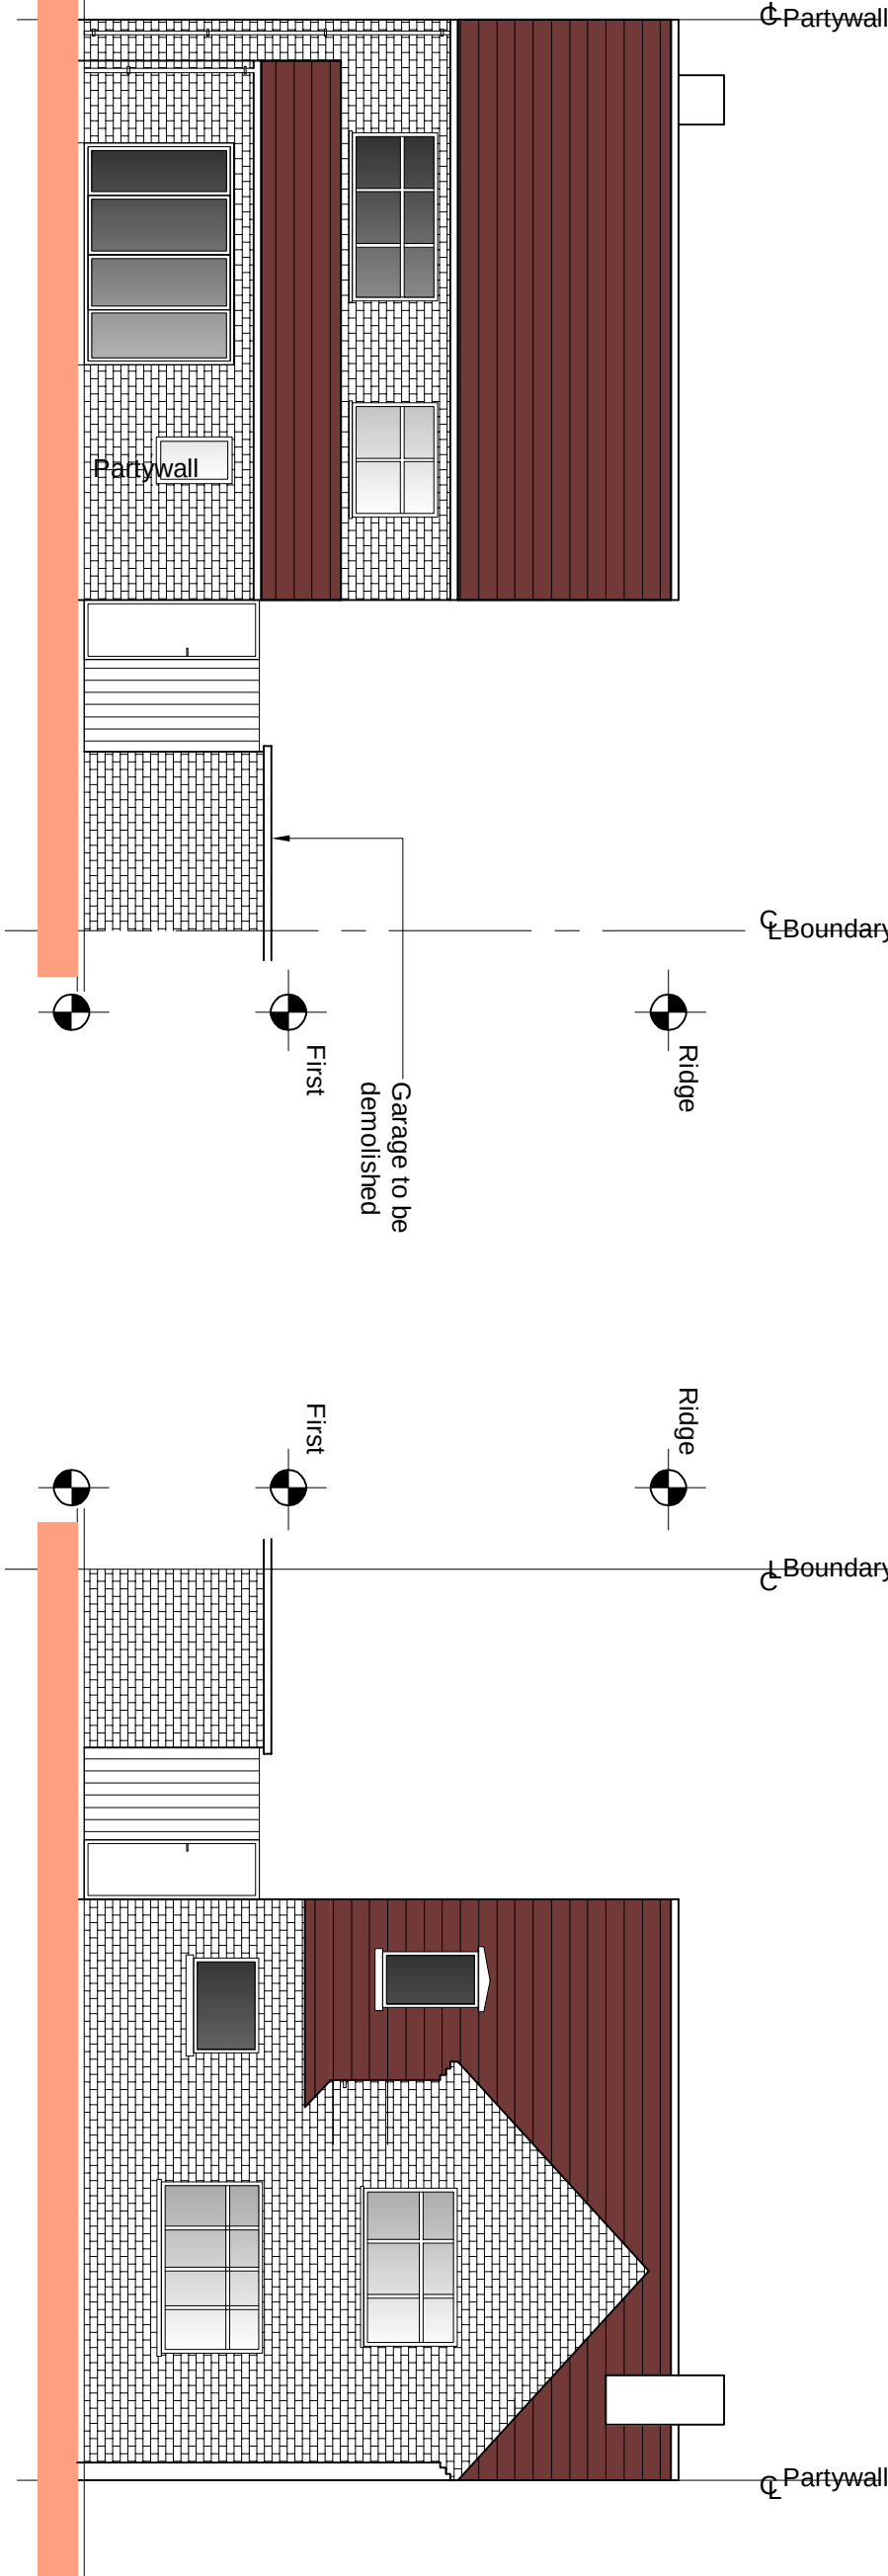
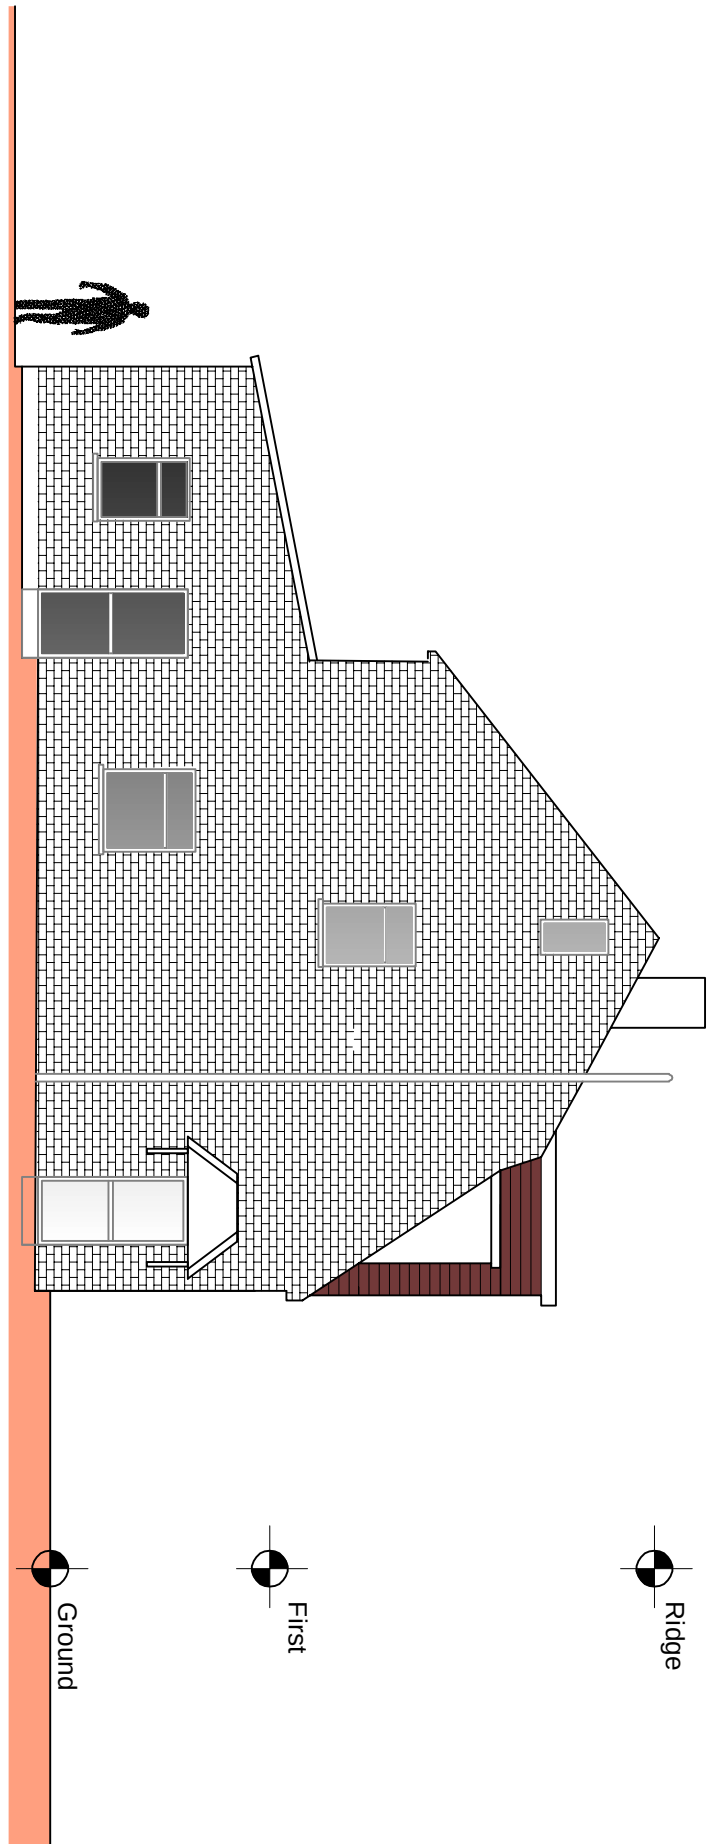
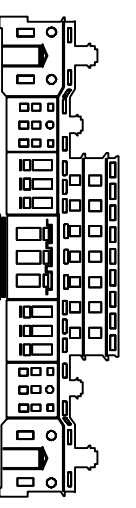


Householder			
P2	ISSUED TO COUNCIL	19.12.23	
P1	ISSUED TO COUNCIL	25.05.23	
Rev		Date	
 Designer Plans Ltd 9A THE PINNACLE - 160 HIGH ROAD - CHADWELL HEATH - ROUFCO RD - RMAS 6RN T: 07940121222			
Job Title 13 Steadman Close Higham ME3 7JD			
Drawing Title Existing Plans			
Scale 1:100 @ A1	Date SEP` 23	Draw No.	Rev
515-1000-785	P03	P1	