
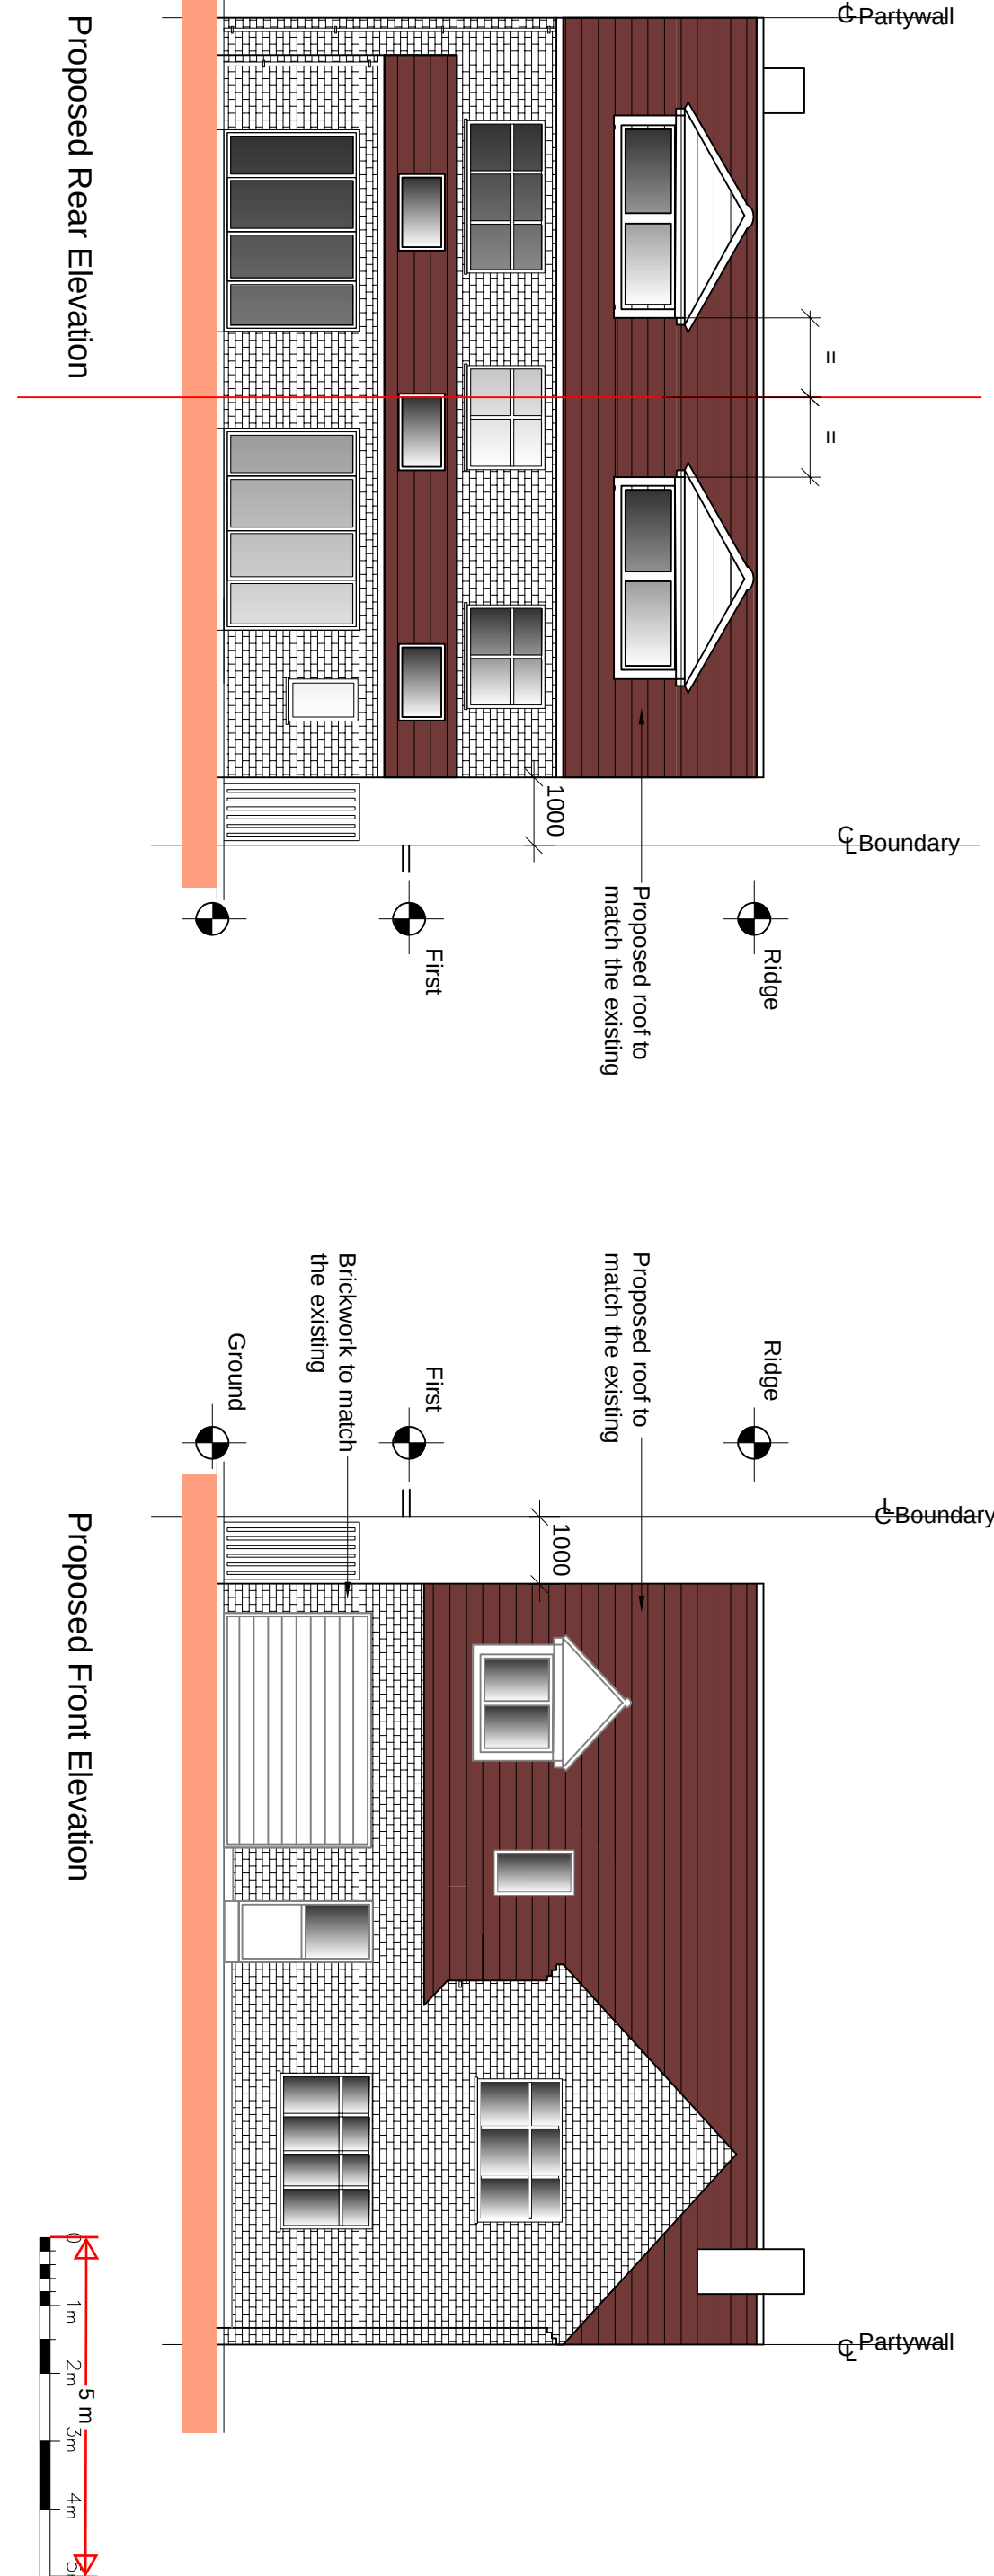
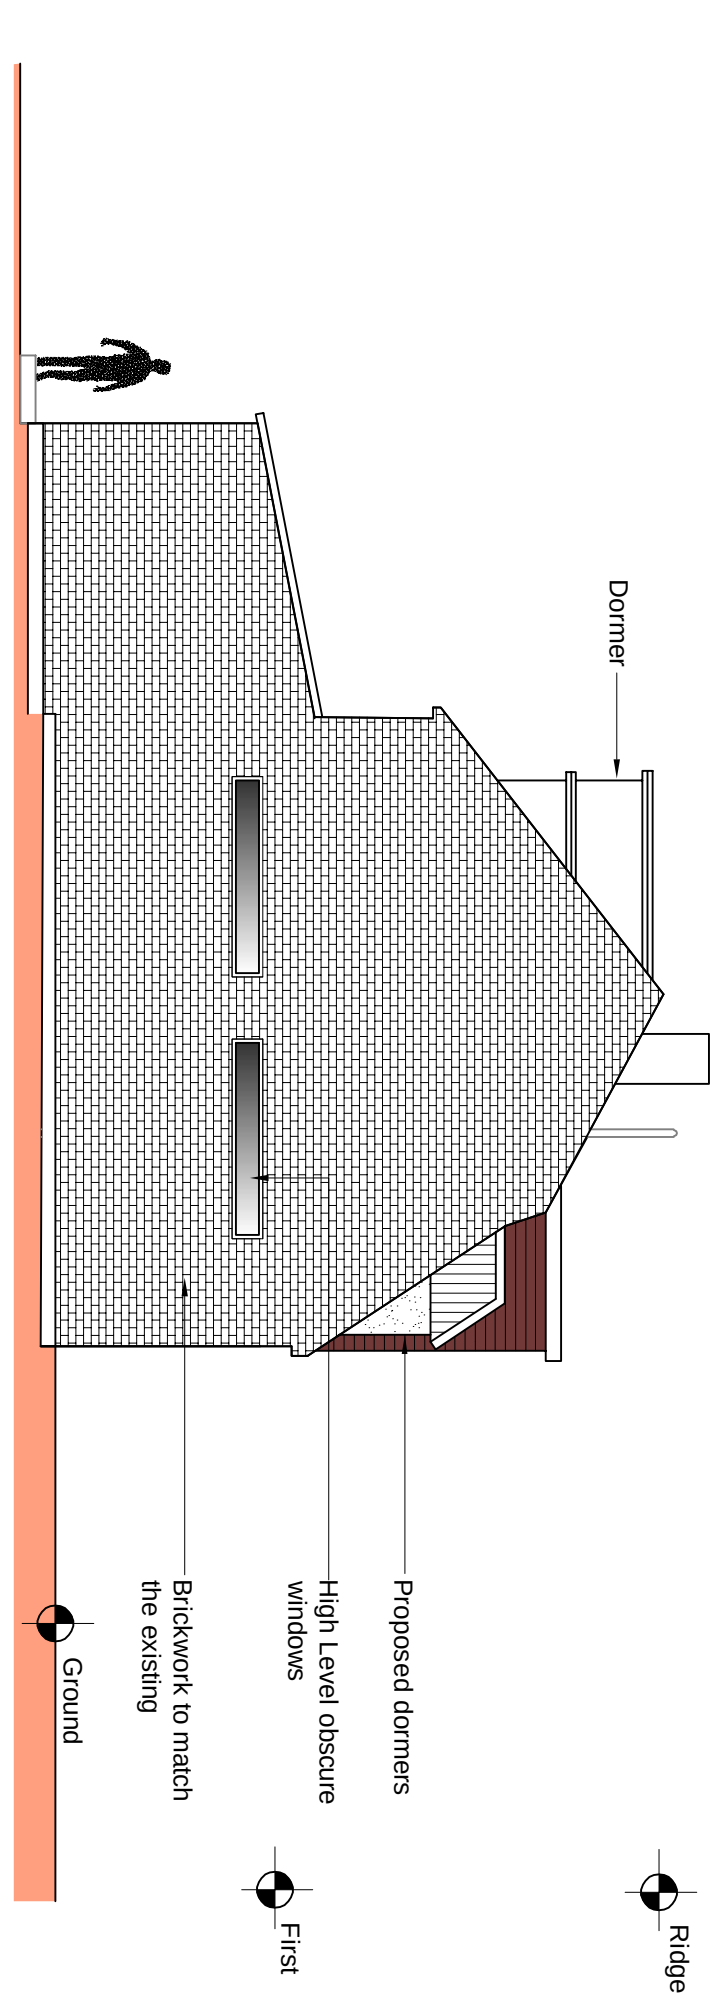
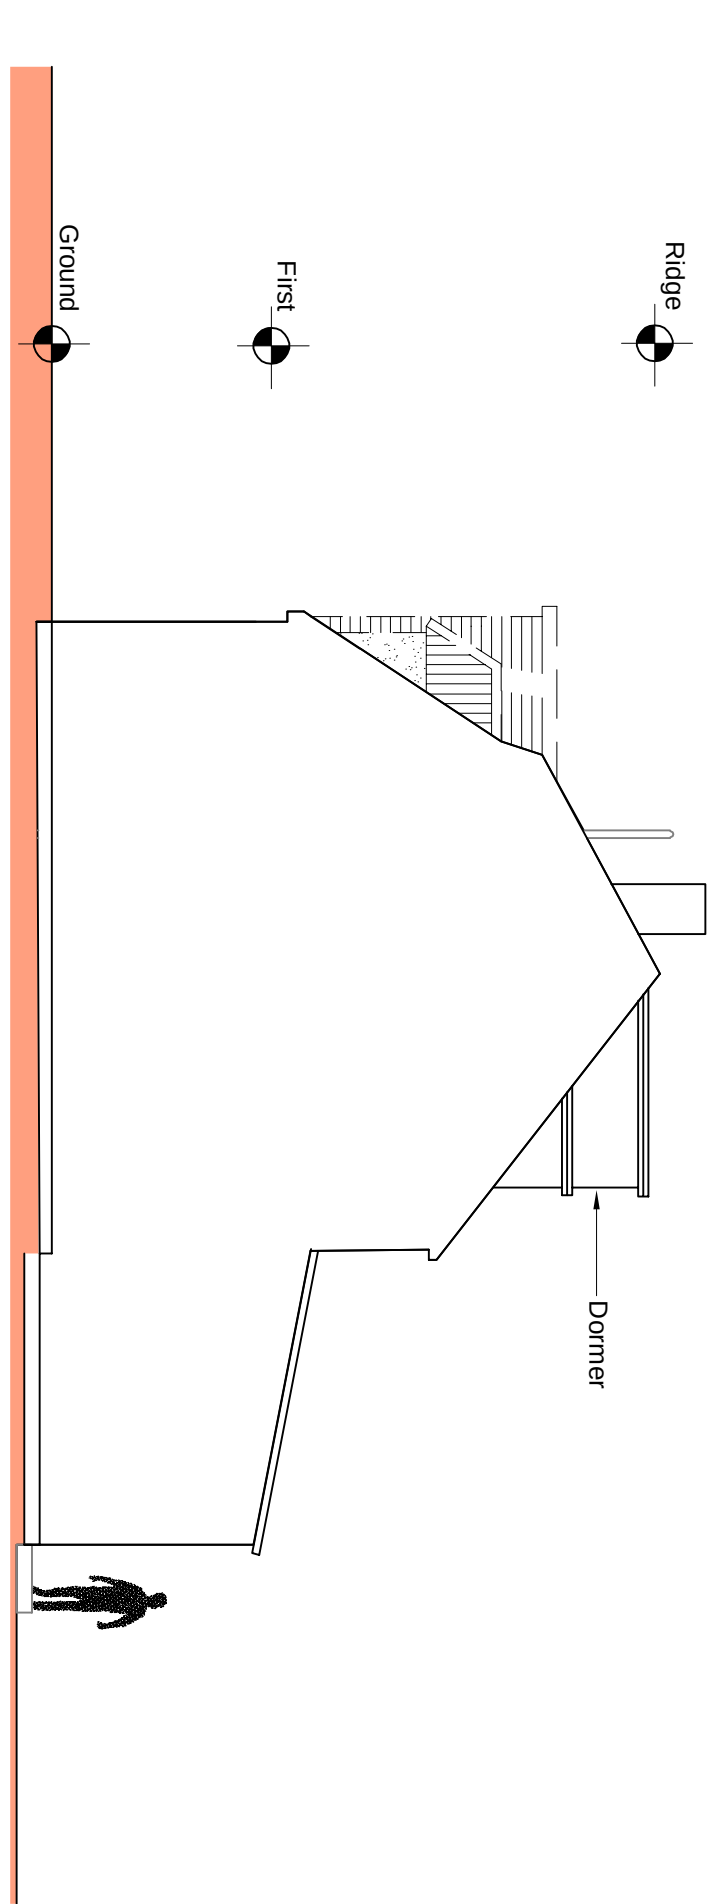


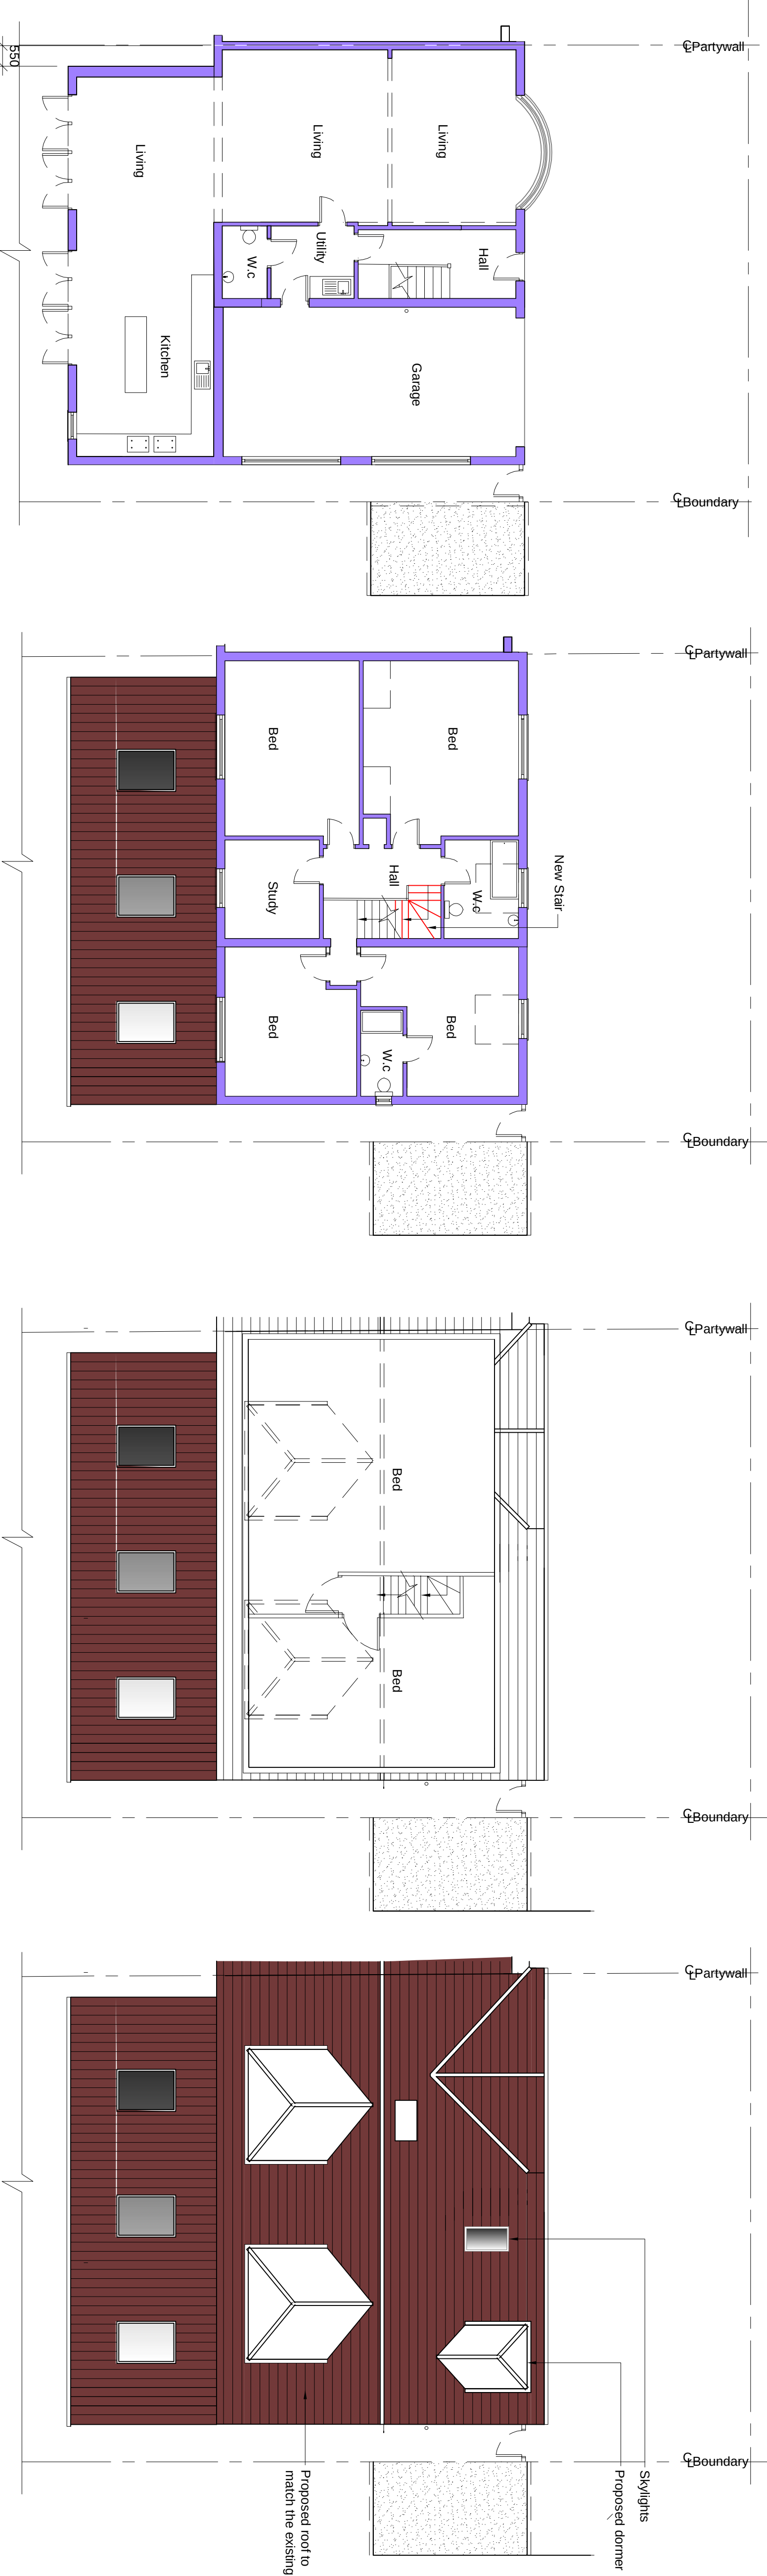

Householder			
P2	ISSUED TO COUNCIL	25.05.23	
P1	ISSUED TO COUNCIL	25.05.23	
Rev		Date	

Designer Plans Ltd
9A THE PINNACLE - 160 HIGH ROAD - CHADWELL HEATH -
ROUFCROD - RM4S 6PN
T: 07940121222

Job Title			
13 Steadman Close Higham ME3 7JD			
Drawing Title			
Proposed Annex & side extension			
Scale	Date		
1:100 @ A1	SEP` 23		
Job No.	Draw No.	Rev	
515-1000-785	P04	P2	