

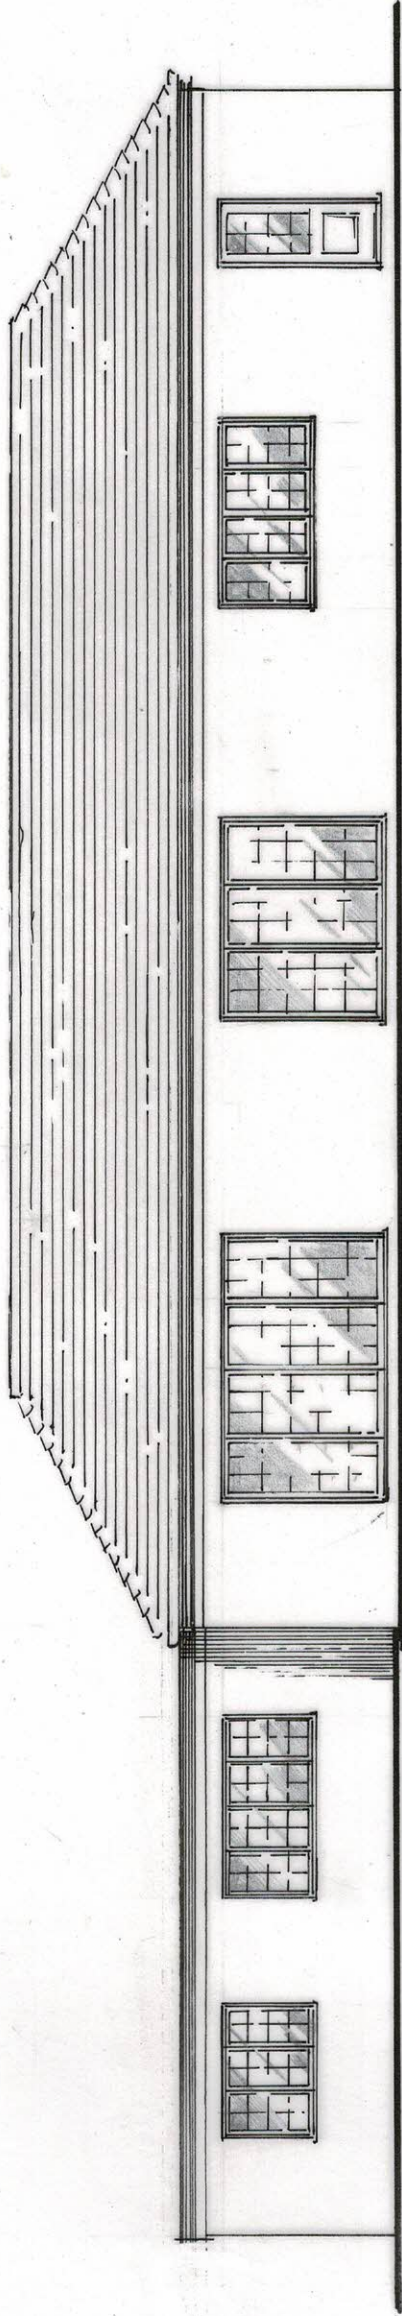


PROPOSED SOUTH ELEVATION .

VIEW A

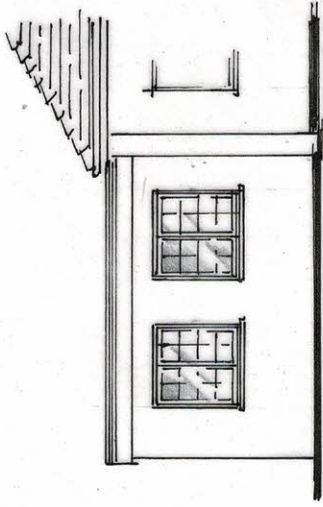

PROPOSED NORTH ELEVATION

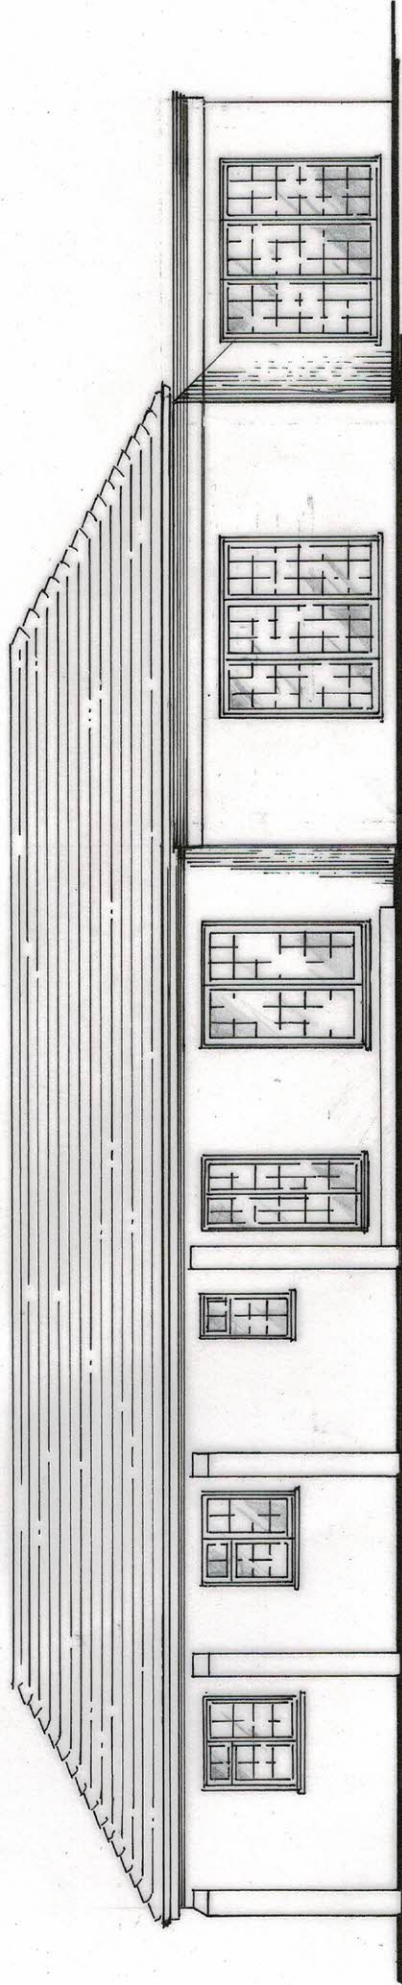

PROPOSED EAST ELEVATION .

PROPOSED ELEVATIONS .



 STEWART ELCOMB Architectural & Planning Consultants Ivy Cottage, Staplestreet, Hernhill, Faversham, Kent. ME13 9UB Telephone : 01227 751262 or 07944 658615. Email : Stewartelcomb@aol.com	
TITLE PROPOSED SINGLE STORE SIDE & REAR EXTENSIONS AT THE COACH HOUSE, WESTDOWN FARM SHIPLEY HILLS ROAD, MEOPHAM	
SCALE 1/100	DATE 12/24
CLIENT. MR. L. RIPLEY.	
DRG. N° 1783/5/1.	