

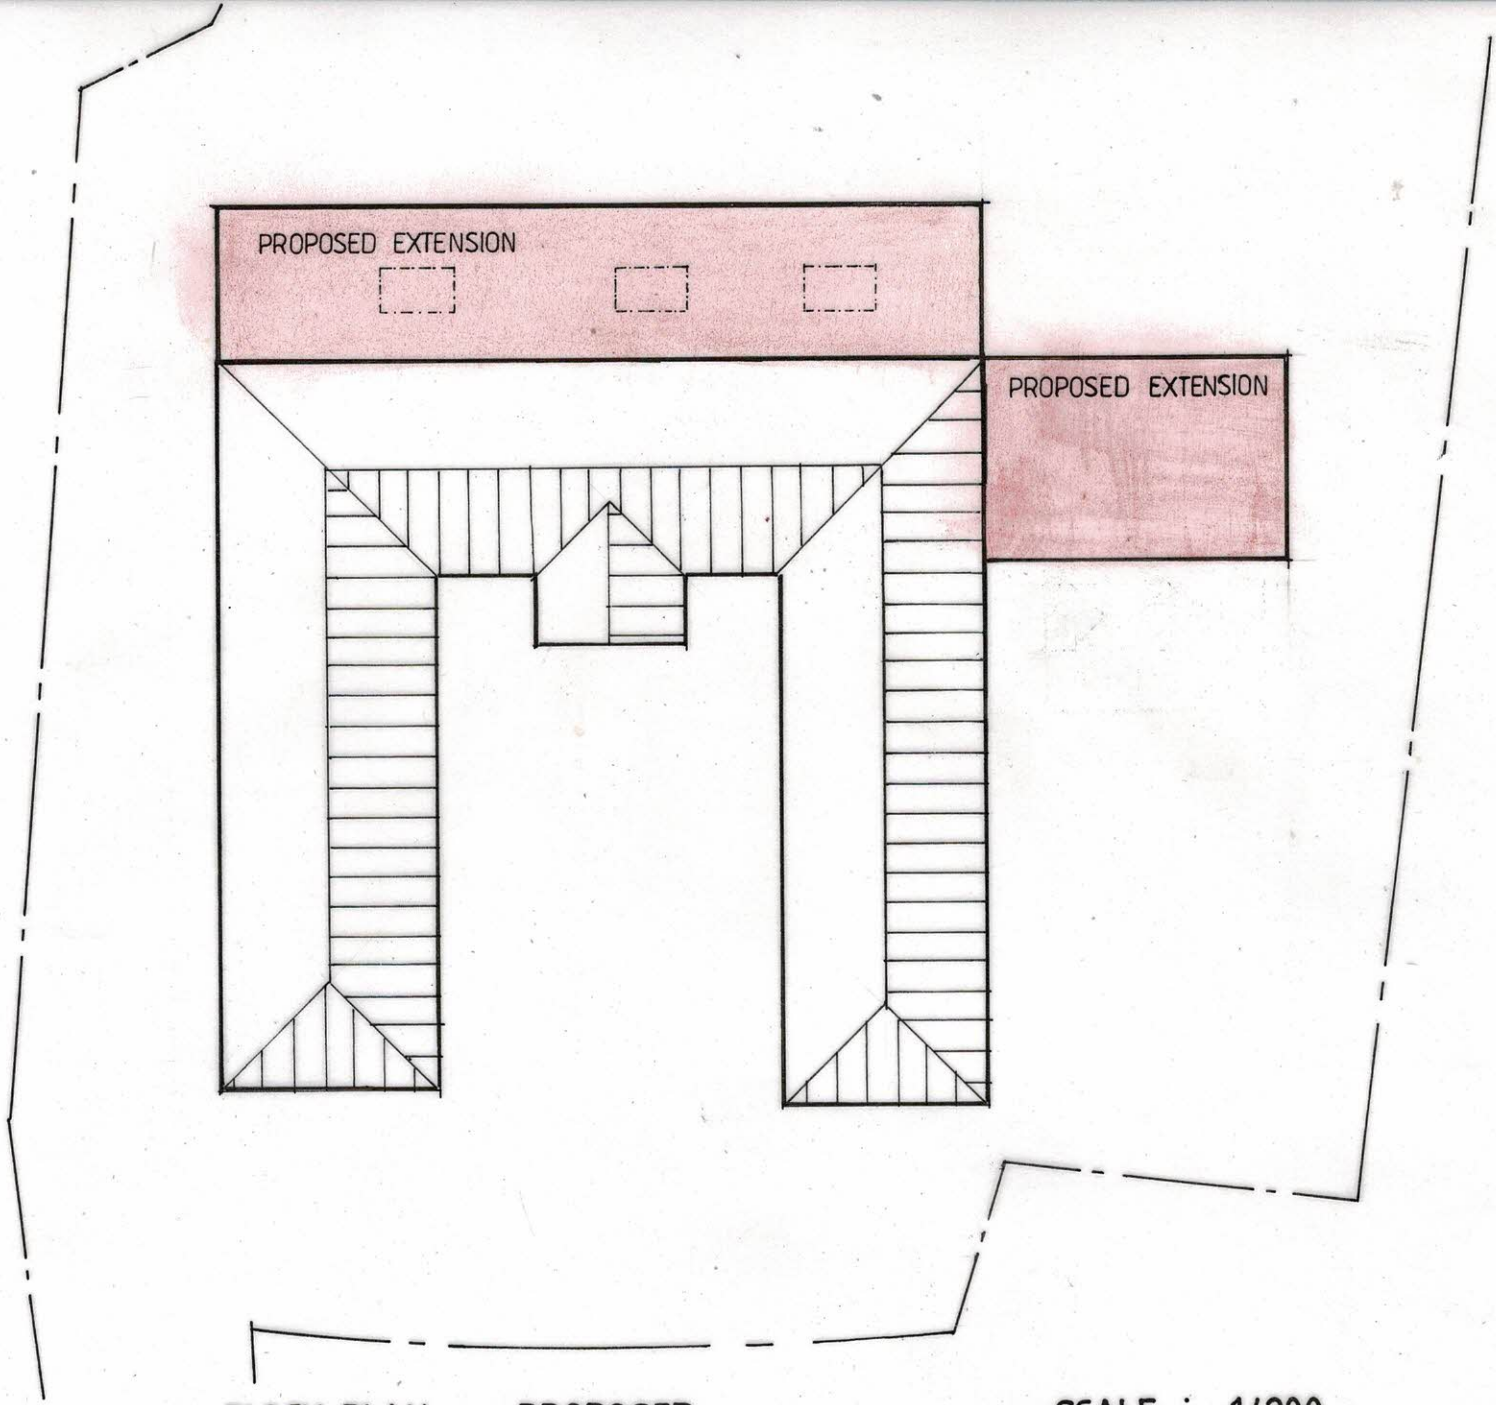


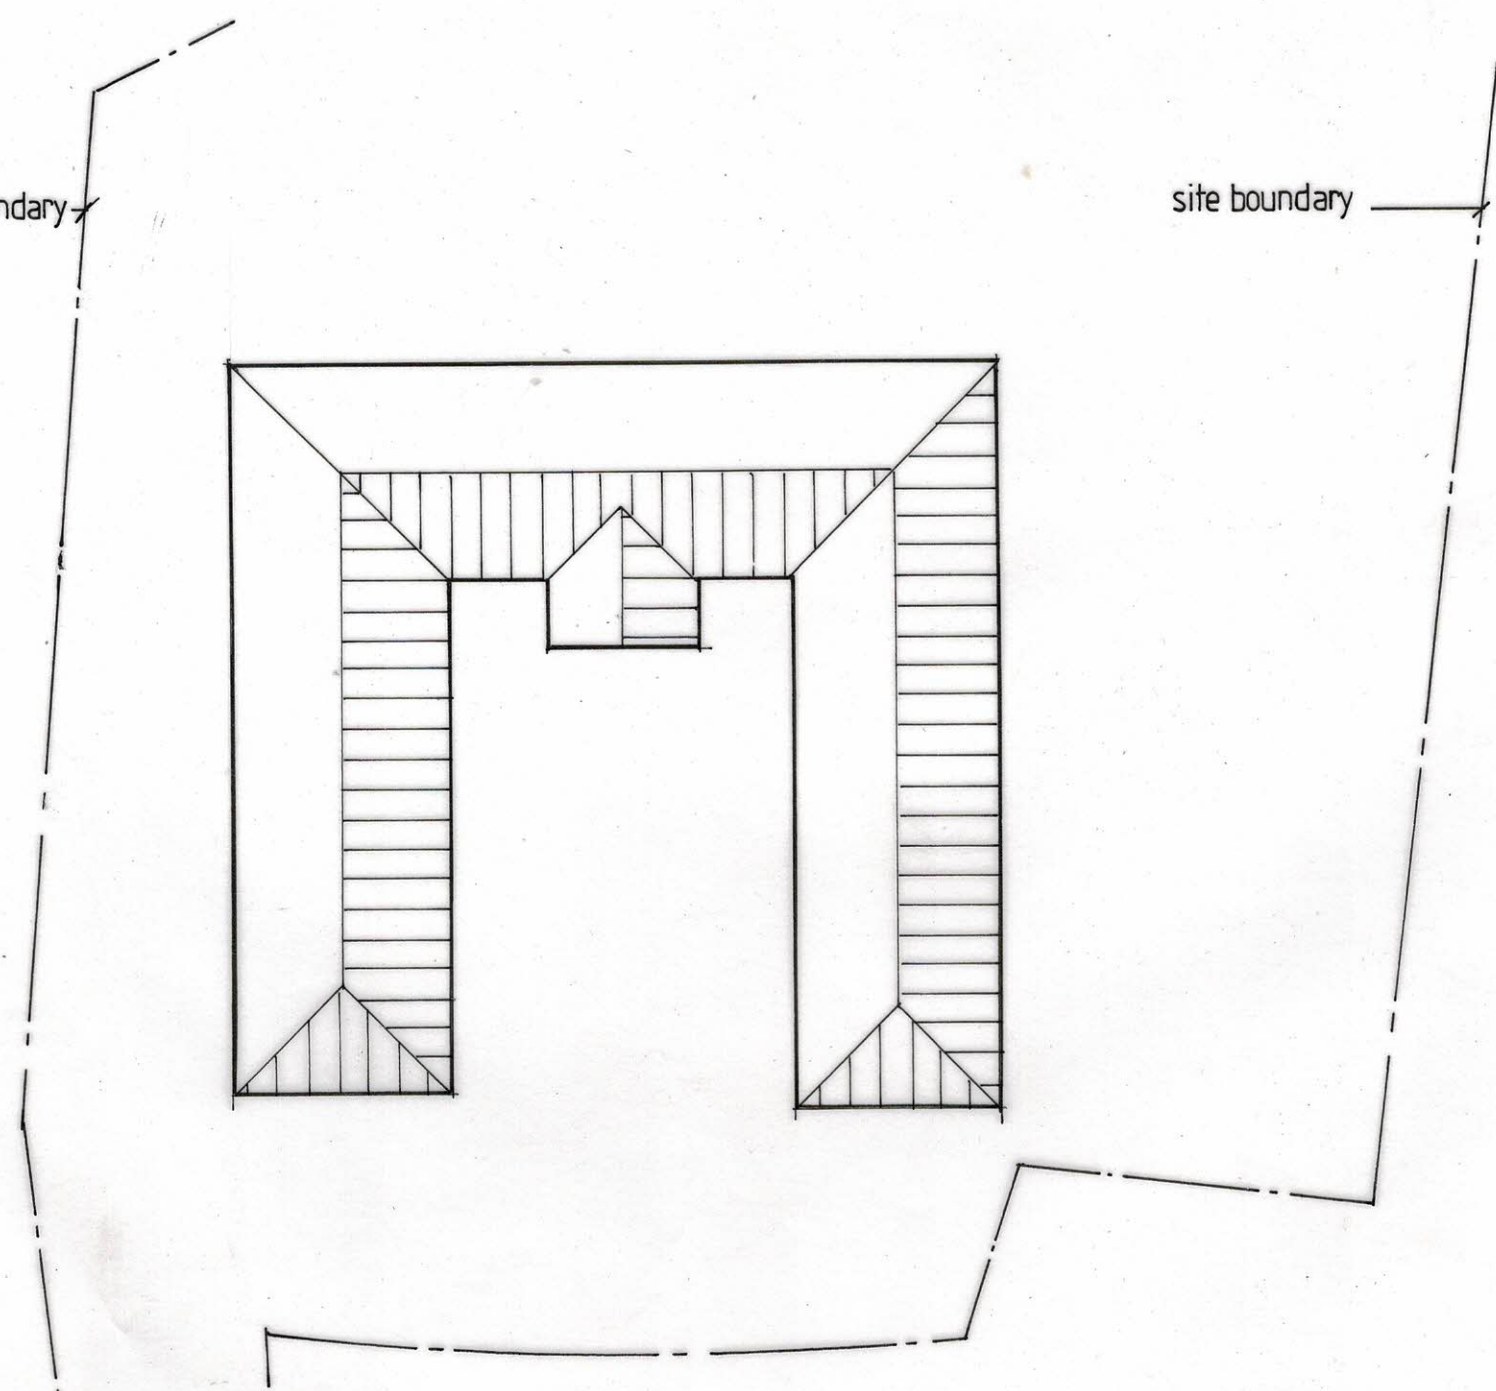

BLOCK PLAN - PROPOSED

SCALE : 1/200.

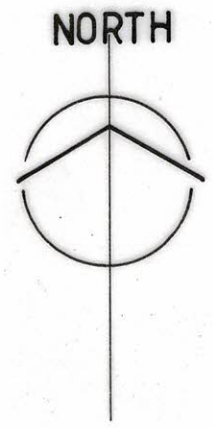

BLOCK PLAN - EXISTING

SCALE : 1/200



STEWART ELCOMB
Architectural & Planning Consultants

Ivy Cottage, Staplestreet, Hernhill, Faversham, Kent. ME13 9UB
Telephone : 01227 751262 or 07944 658615. Email : stewartelcomb@aol.com

TITLE PROPOSED SINGLE STOREY EXTENSIONS AT... 'THE COACH HOUSE', WESTDOWN FARM, SHIPLEY HILLS ROAD, MEOPHAM.		
SCALE 1/200	DATE 12/24	DRGN ^o 1783/5/3