




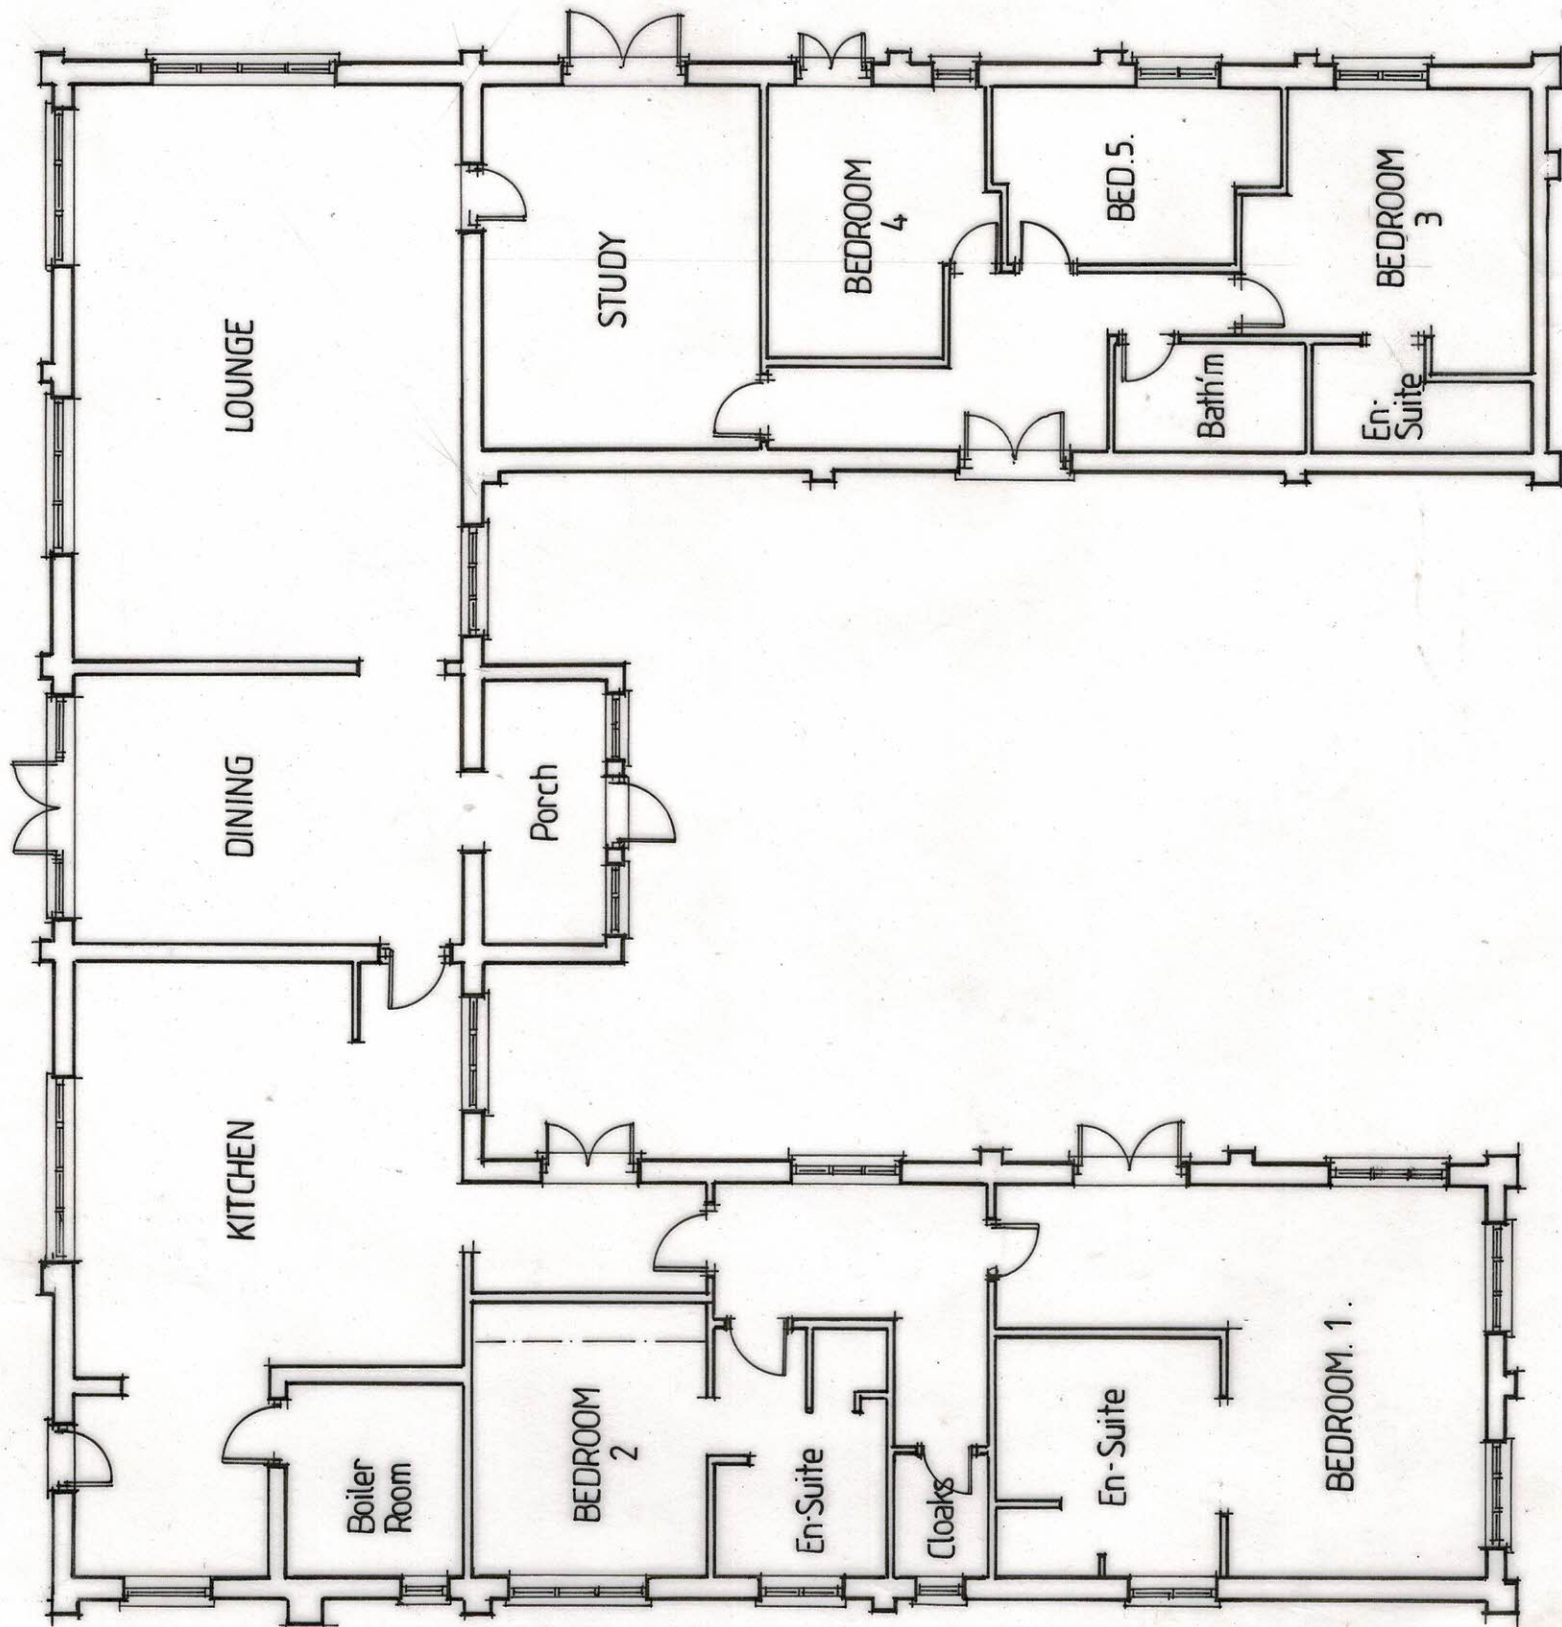

EXISTING FLOOR PLAN .

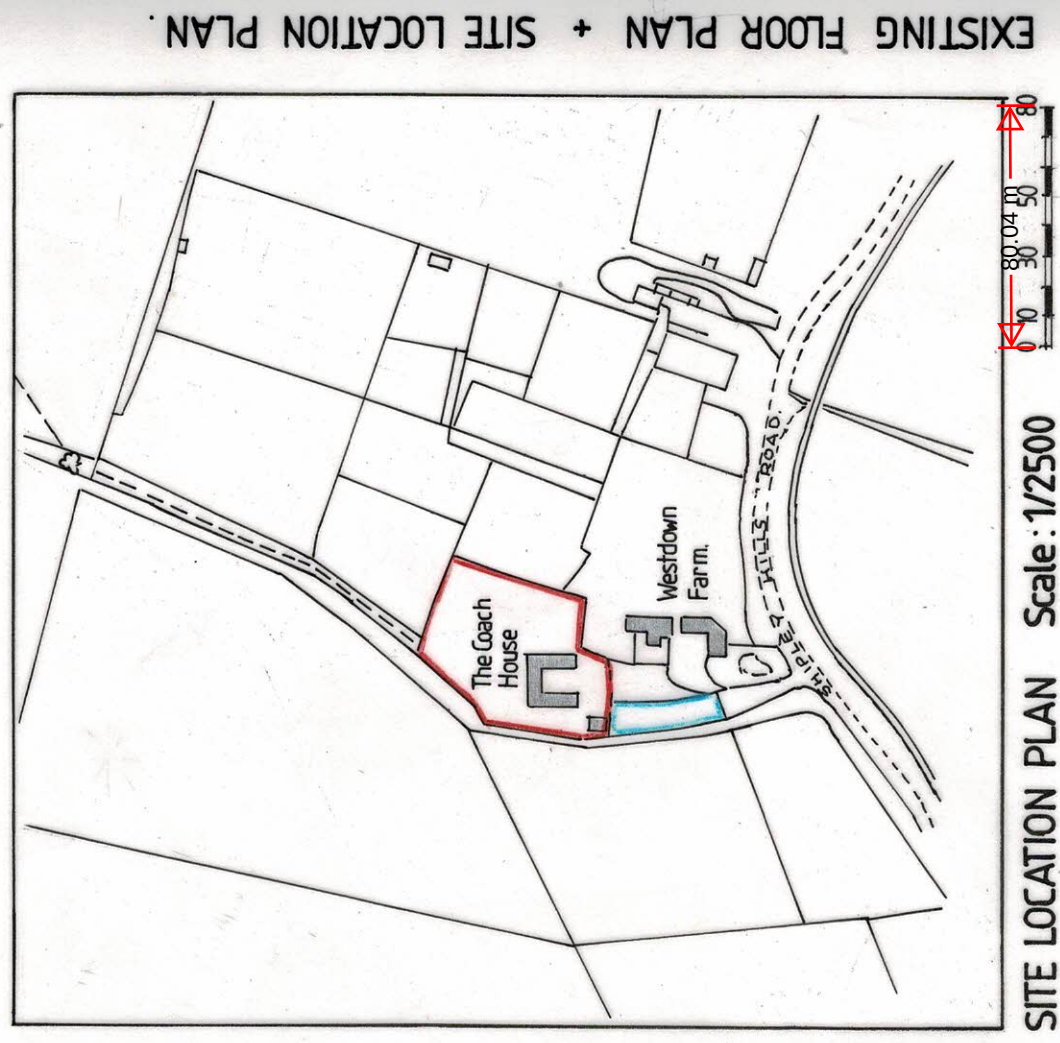

SITE LOCATION PLAN Scale: 1/2500

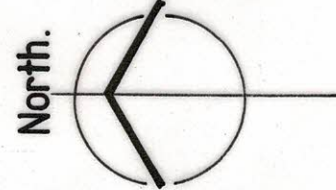

REV A - 12/22 - REVISED O.S.
1/100
6 m
1 2 4 6
0 10 20 30 40 50 60 70 80

STEWART ELCOMB
Architectural & Planning Consultants
Ivy Cottage, Staplestreet, Hernhill, Faversham, Kent. ME13 9UB
Telephone : 01227 751262 or 07944 658615. Email : stewartelcomb@aol.com

TITLE EXISTING FLOOR PLAN 'THE COACH HOUSE' WESTDOWN FARM, SHIPLEY HILLS ROAD, MEOPHAM .		
SCALE 1/100	DATE 05/2022	DRG N° 1783/1A
CLIENT MR . R . RIPLEY .		

EXISTING FLOOR PLAN + SITE LOCATION PLAN .