


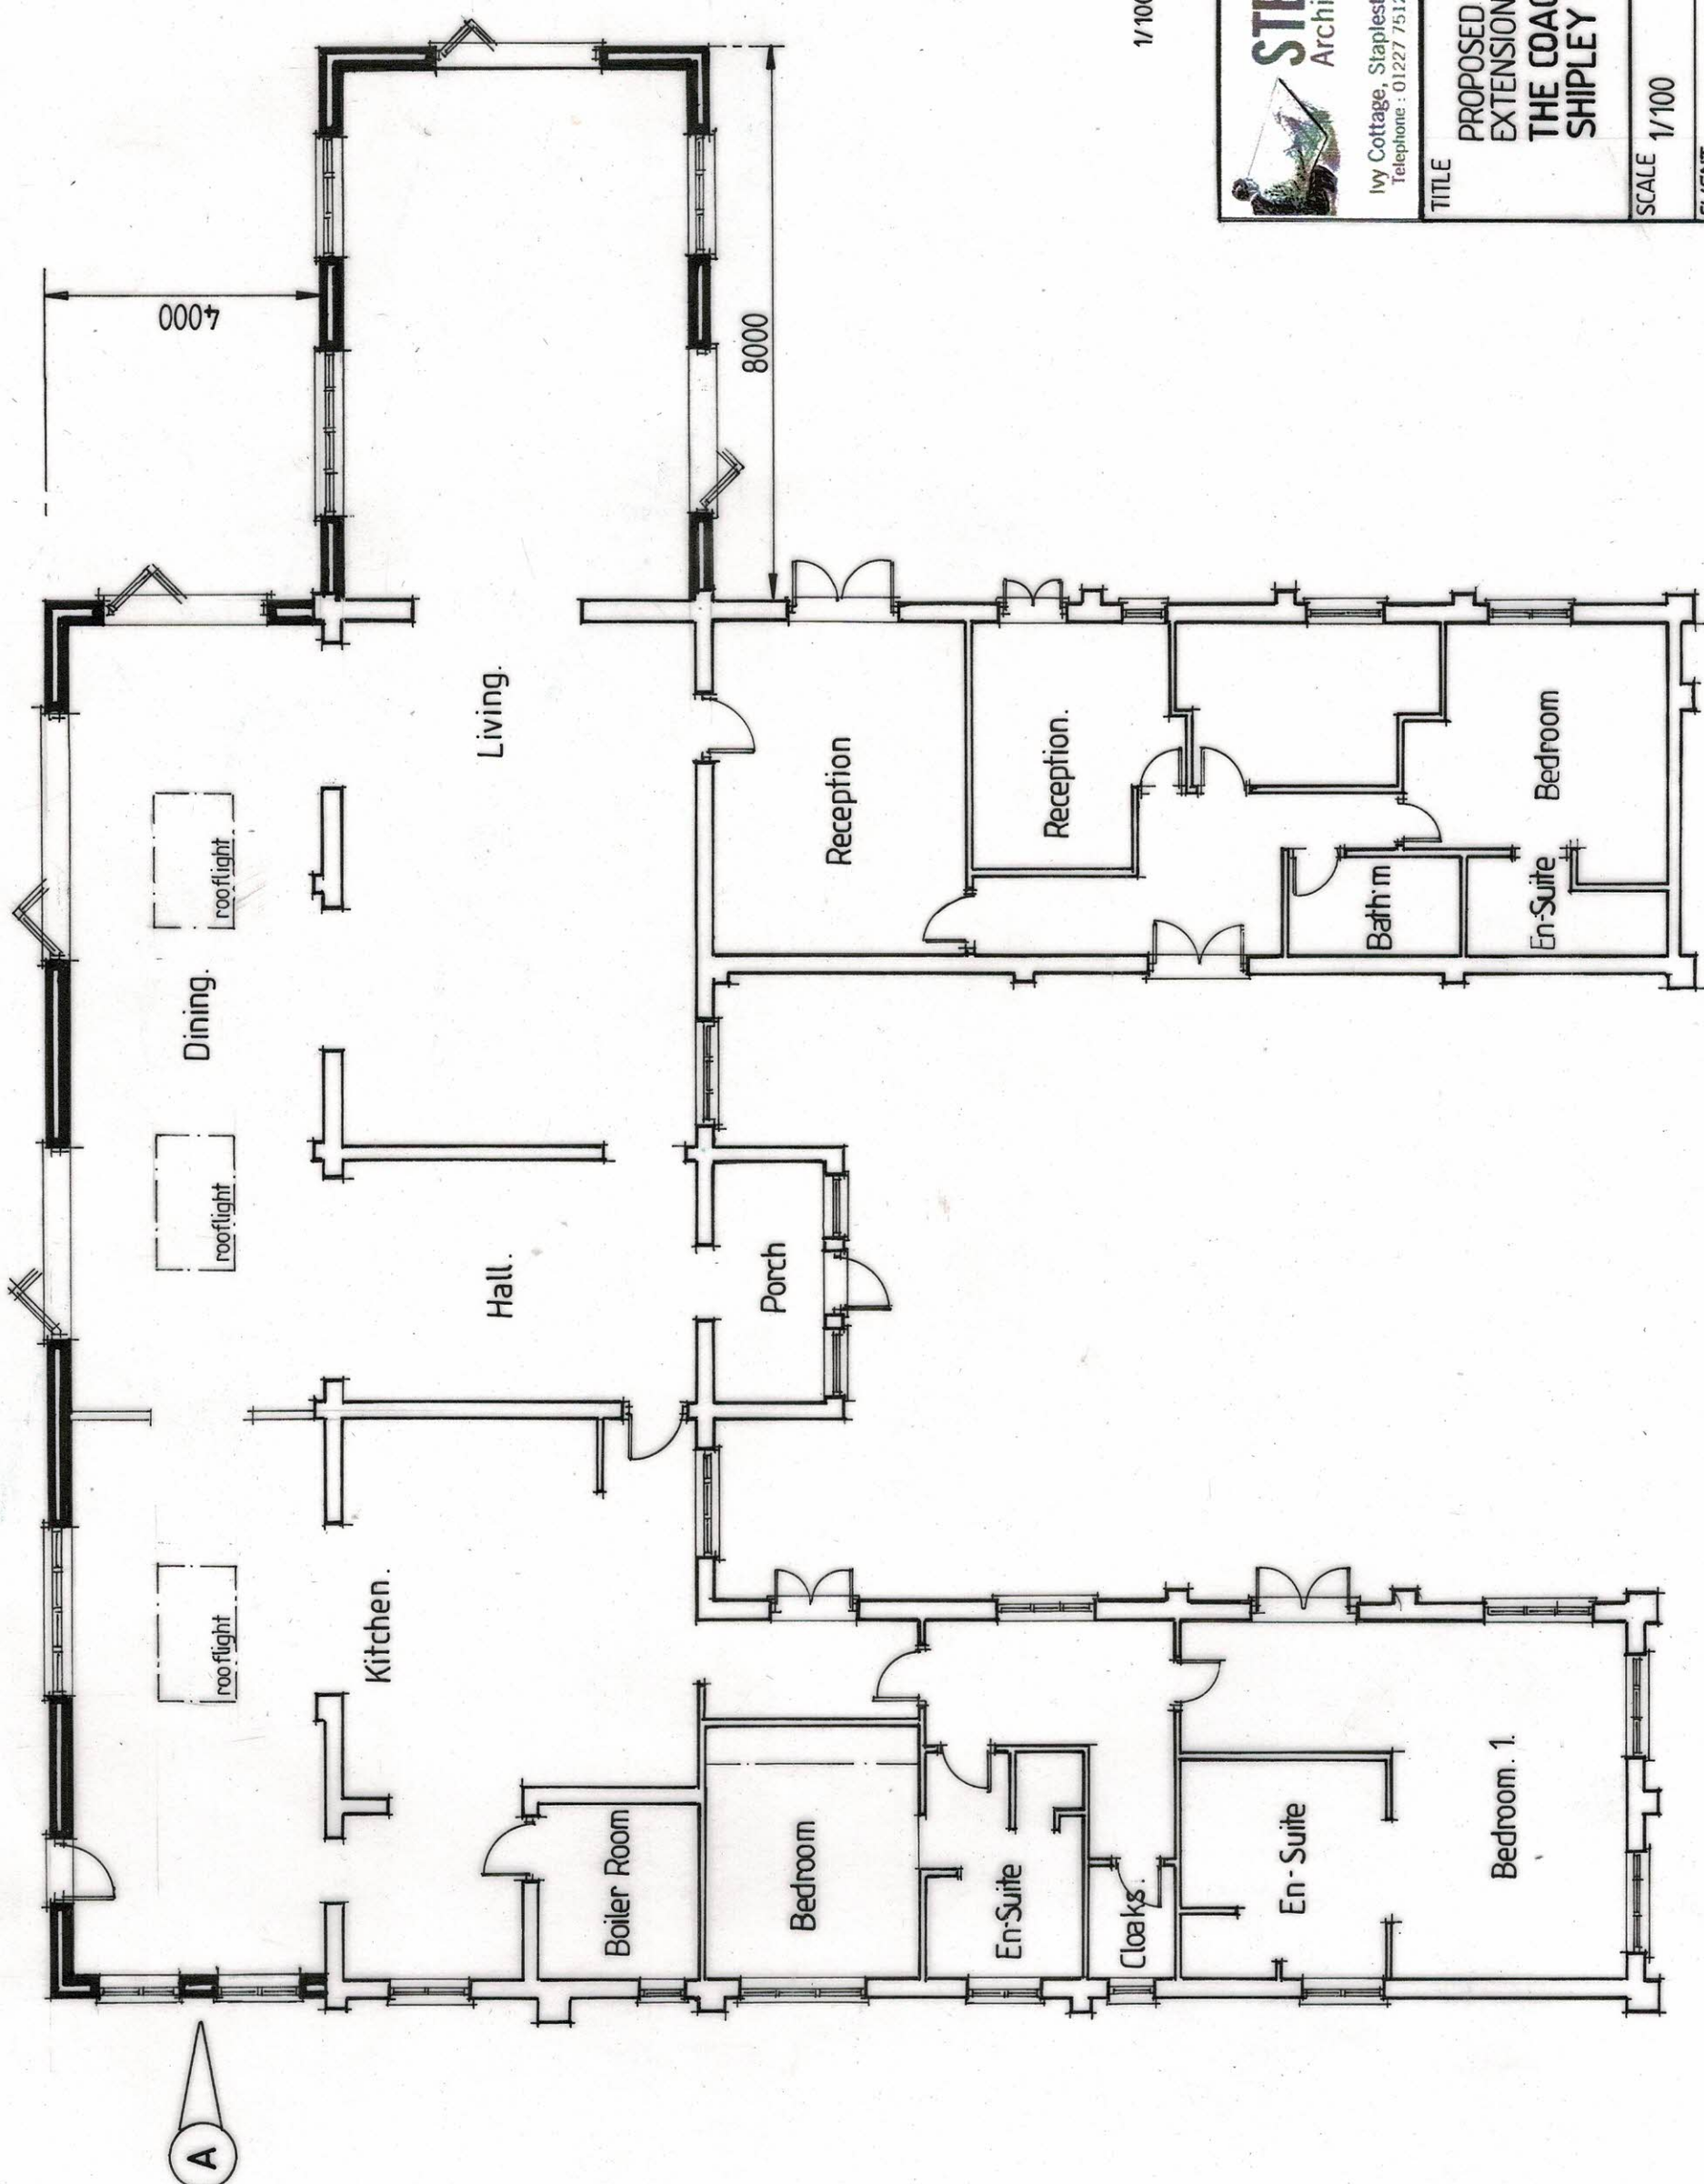

PROPOSED FLOOR PLAN



 STEWART ELCOMB Architectural & Planning Consultants Ivy Cottage, Staplestreet, Hernhill, Faversham, Kent. ME13 9UB Telephone : 01227 751262 or 07944 658615. Email : stewartelcomb@aol.com		
TITLE PROPOSED SINGLE STOREY SIDE EXTENSION AT THE COACH HOUSE, WESTDOWN FARM, SHIPLEY HILLS ROAD, MEOPHAM.		
SCALE 1/100	DATE 12 / 24.	DRGN^o 1783/5/2
CLIENT MR. L. RIPLEY.		

PROPOSED FLOOR PLAN.