




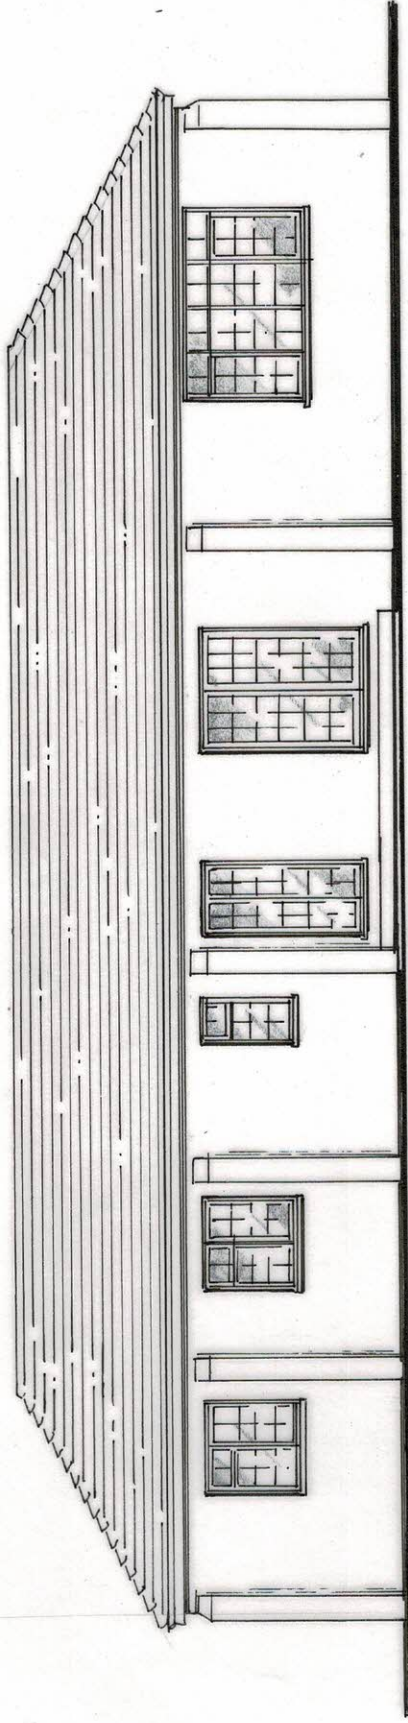

EXISTING EAST ELEVATION .

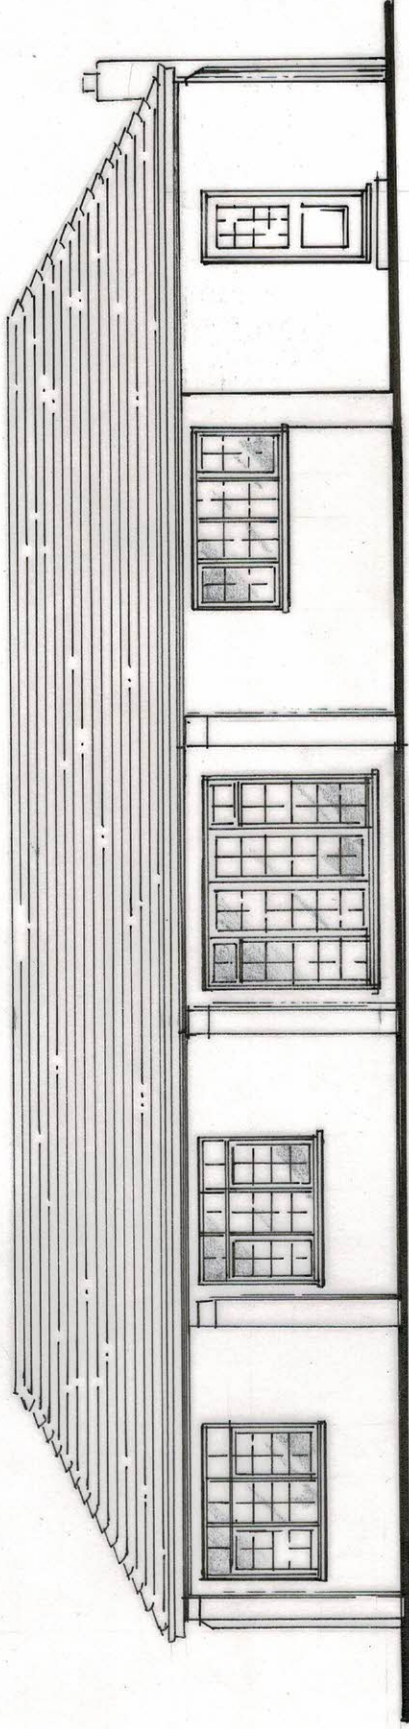

EXISTING NORTH ELEVATION .

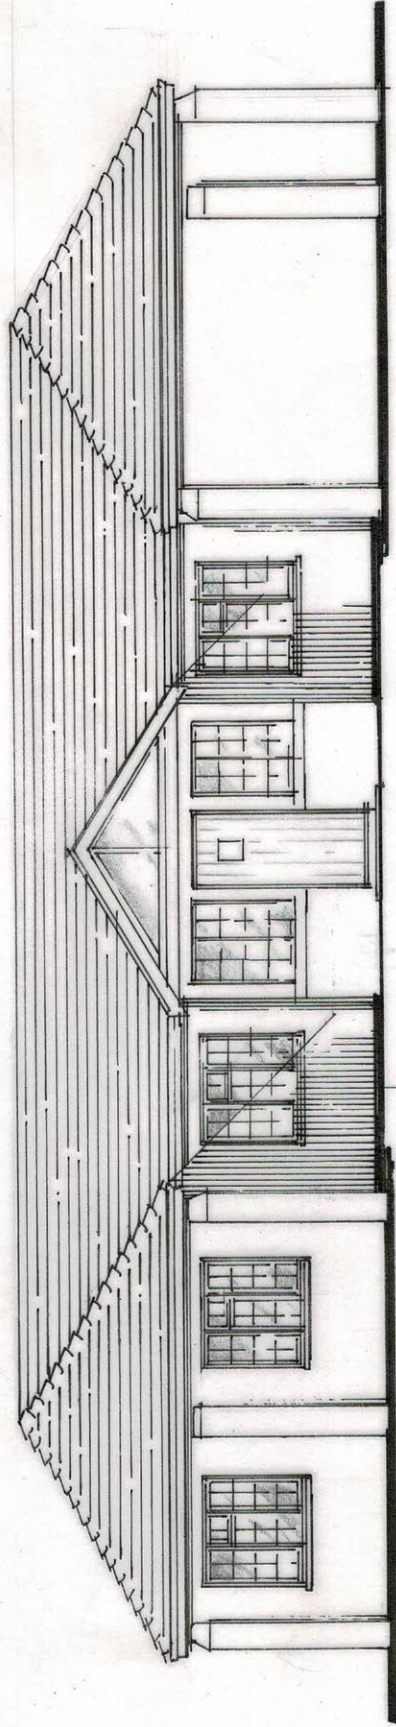

EXISTING SOUTH ELEVATION

EXISTING ELEVATIONS .



 STEWART ELCOMB Architectural & Planning Consultants Ivy Cottage, Staplestreet, Hernhill, Faversham, Kent. ME13 9UB Telephone : 01227 751262 or 07944 658615. Email : stewartelcomb@aol.com		EXISTING ELEVATIONS 'THE COACH HOUSE' WESTDOWN FARM, SHIPLEY HILLS ROAD, MEOPHAM.	
SCALE 1/100	DATE 05/2022	DRG N° 1783/2.	
CLIENT MR. L. RIPLEY.			