



Rear Elevation

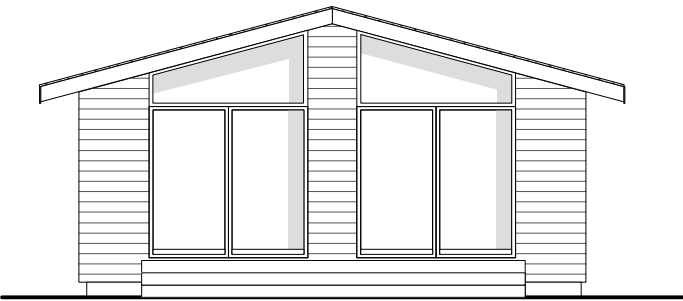




Right Gable Elevation

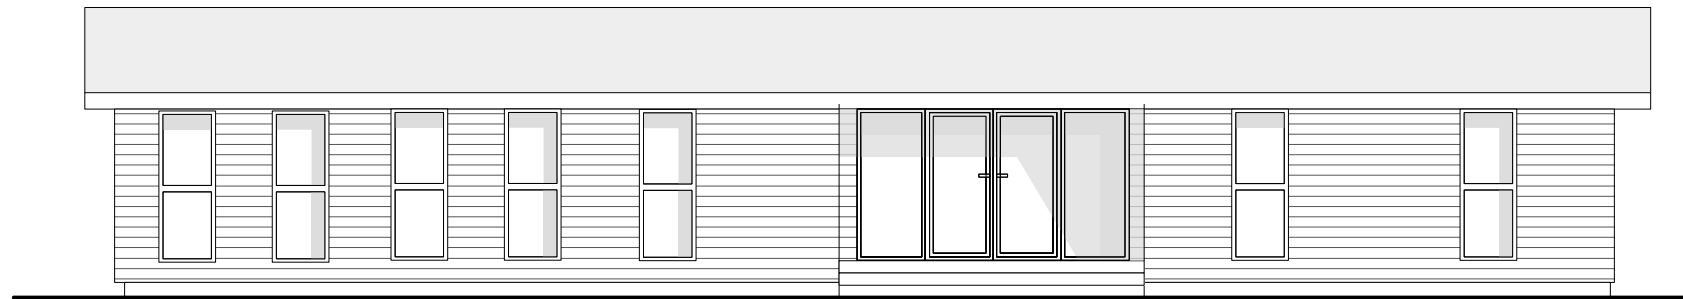

Front Entrance Elevation



Left Gable Elevation

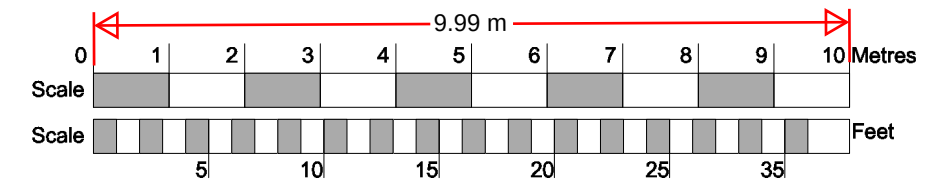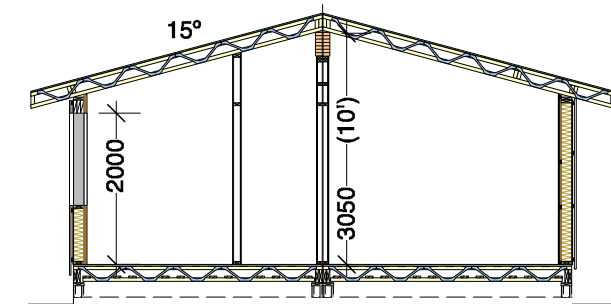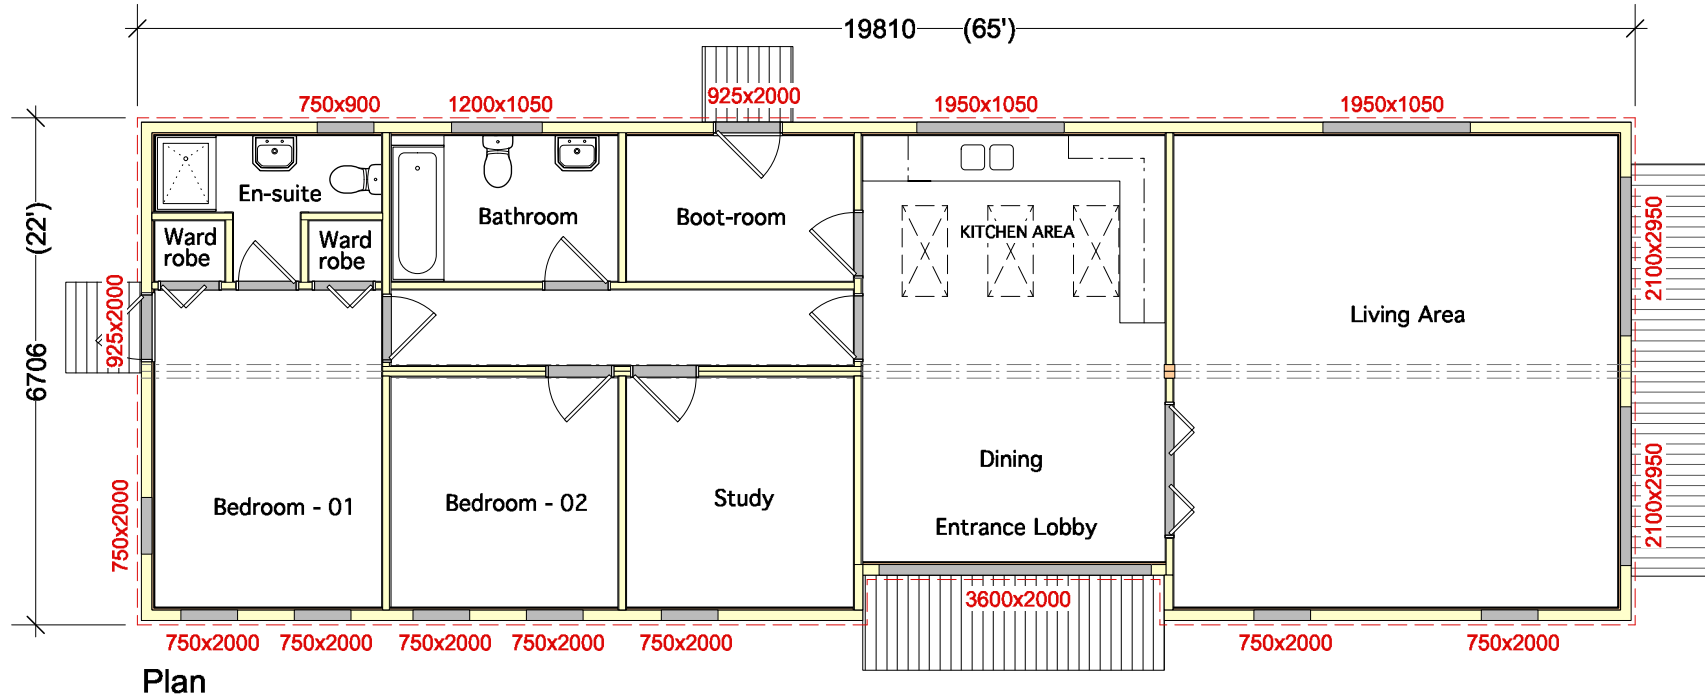

SIGNED-APPROVED
Customer:

Date:

PROJECT NAME:- **Huw Francis**

ADDRESS:-

Setting out plan, Section and Elevations

Date: 01/2021

Scale @ A3: 1:100

Rev: D

