


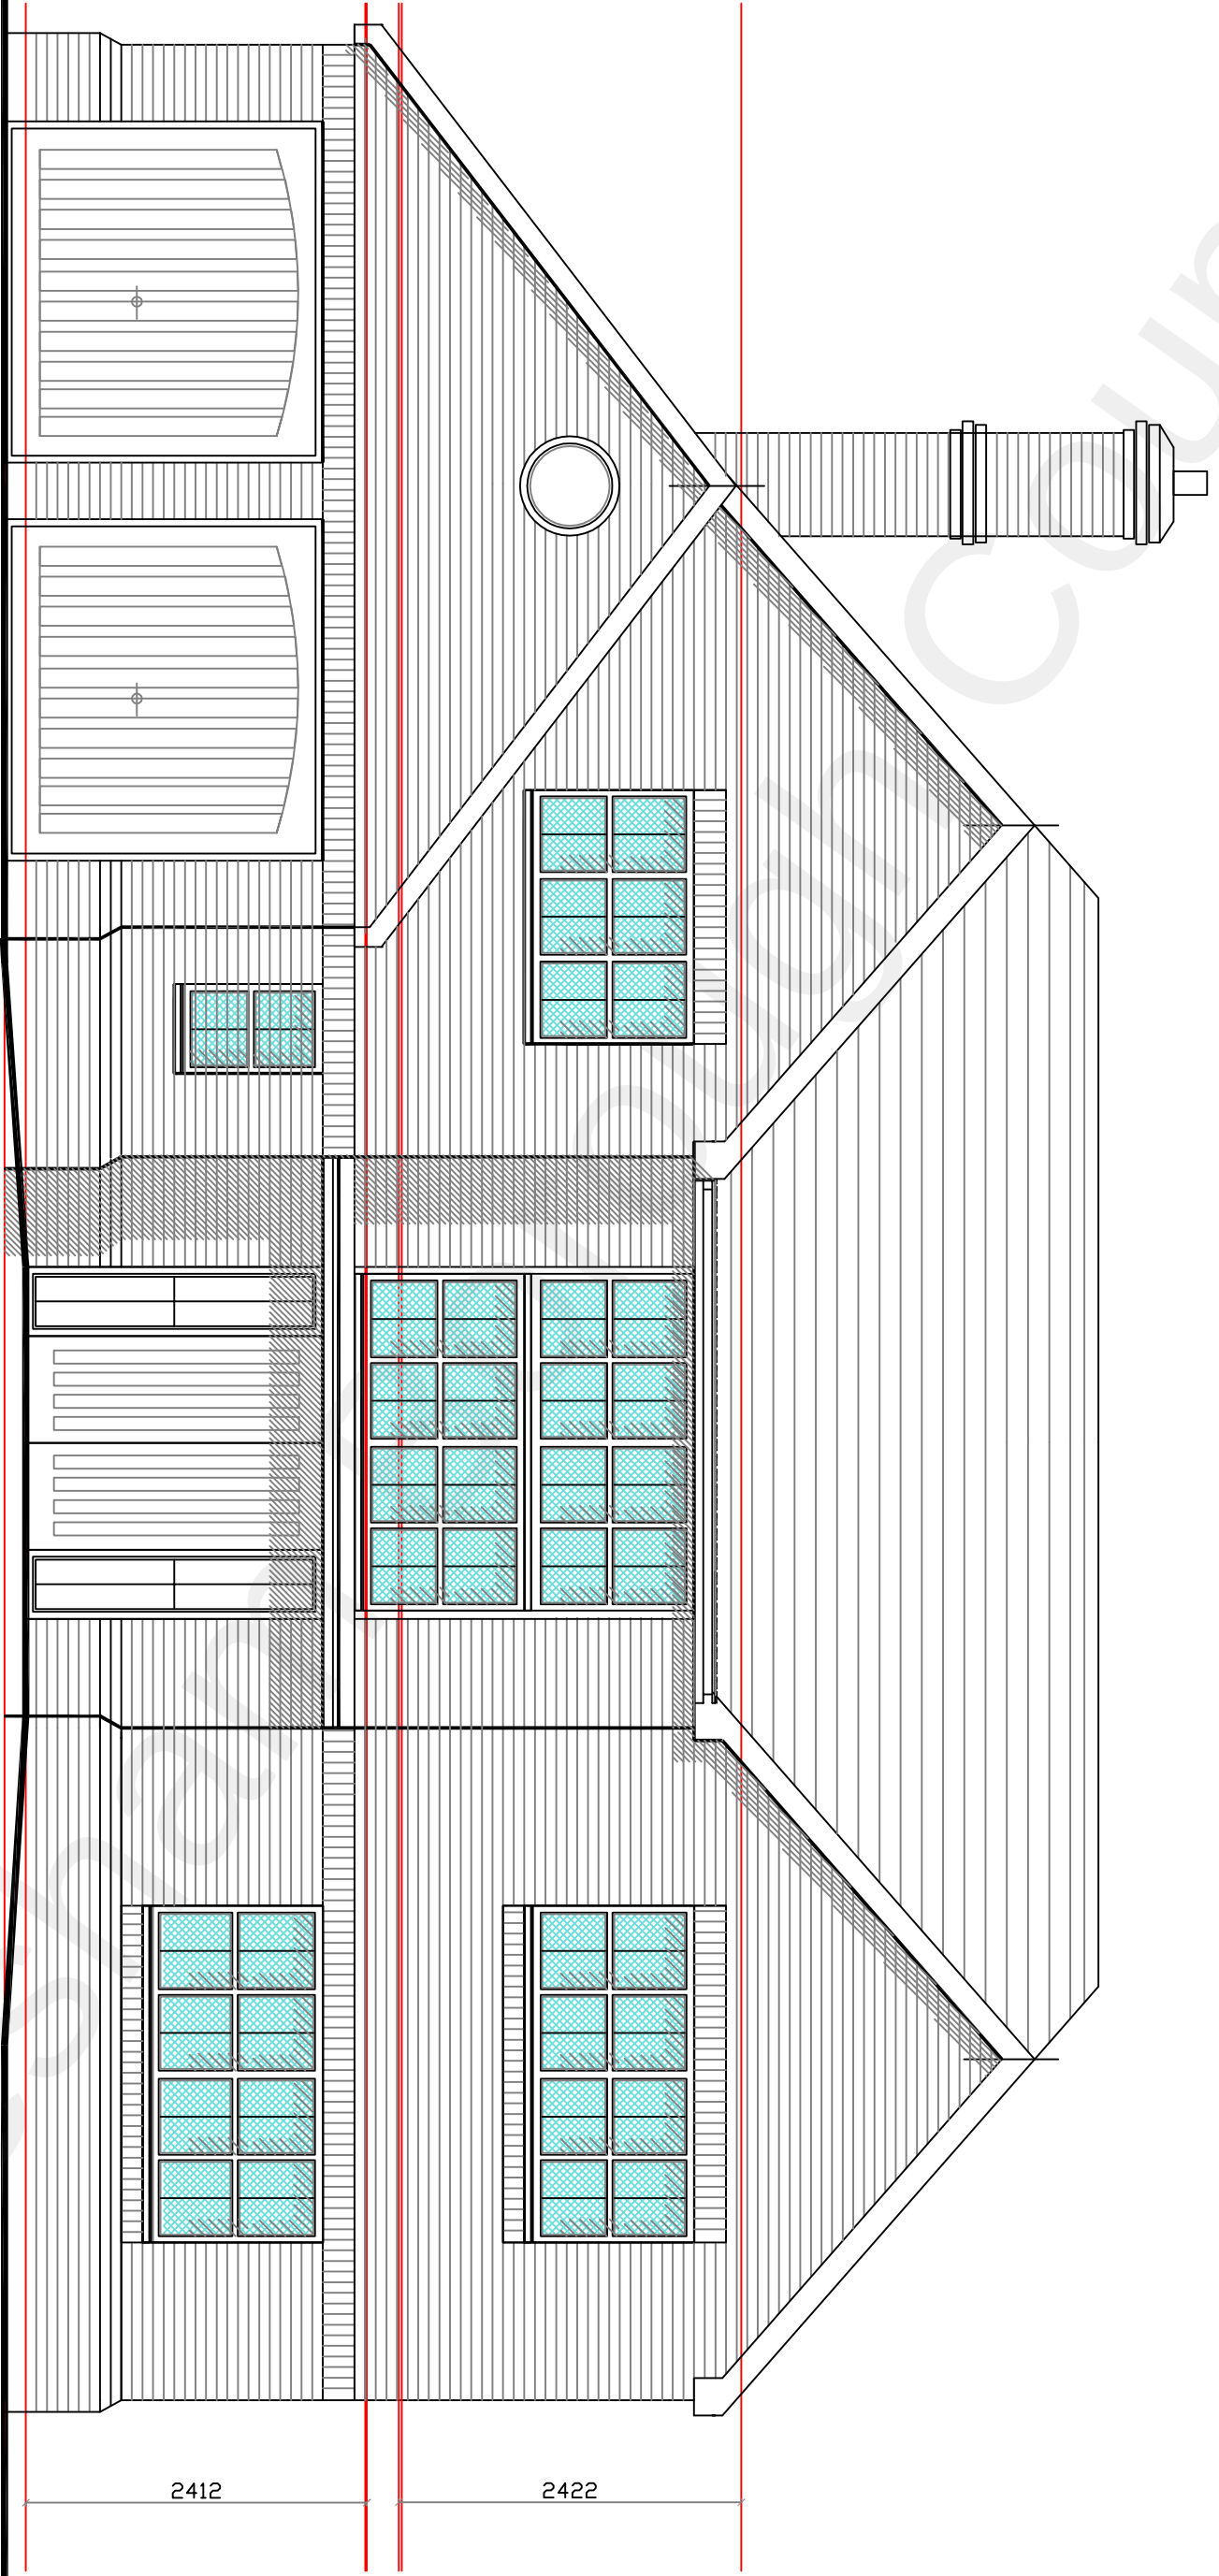

Existing Front Elevation

Existing Rear Elevation

