



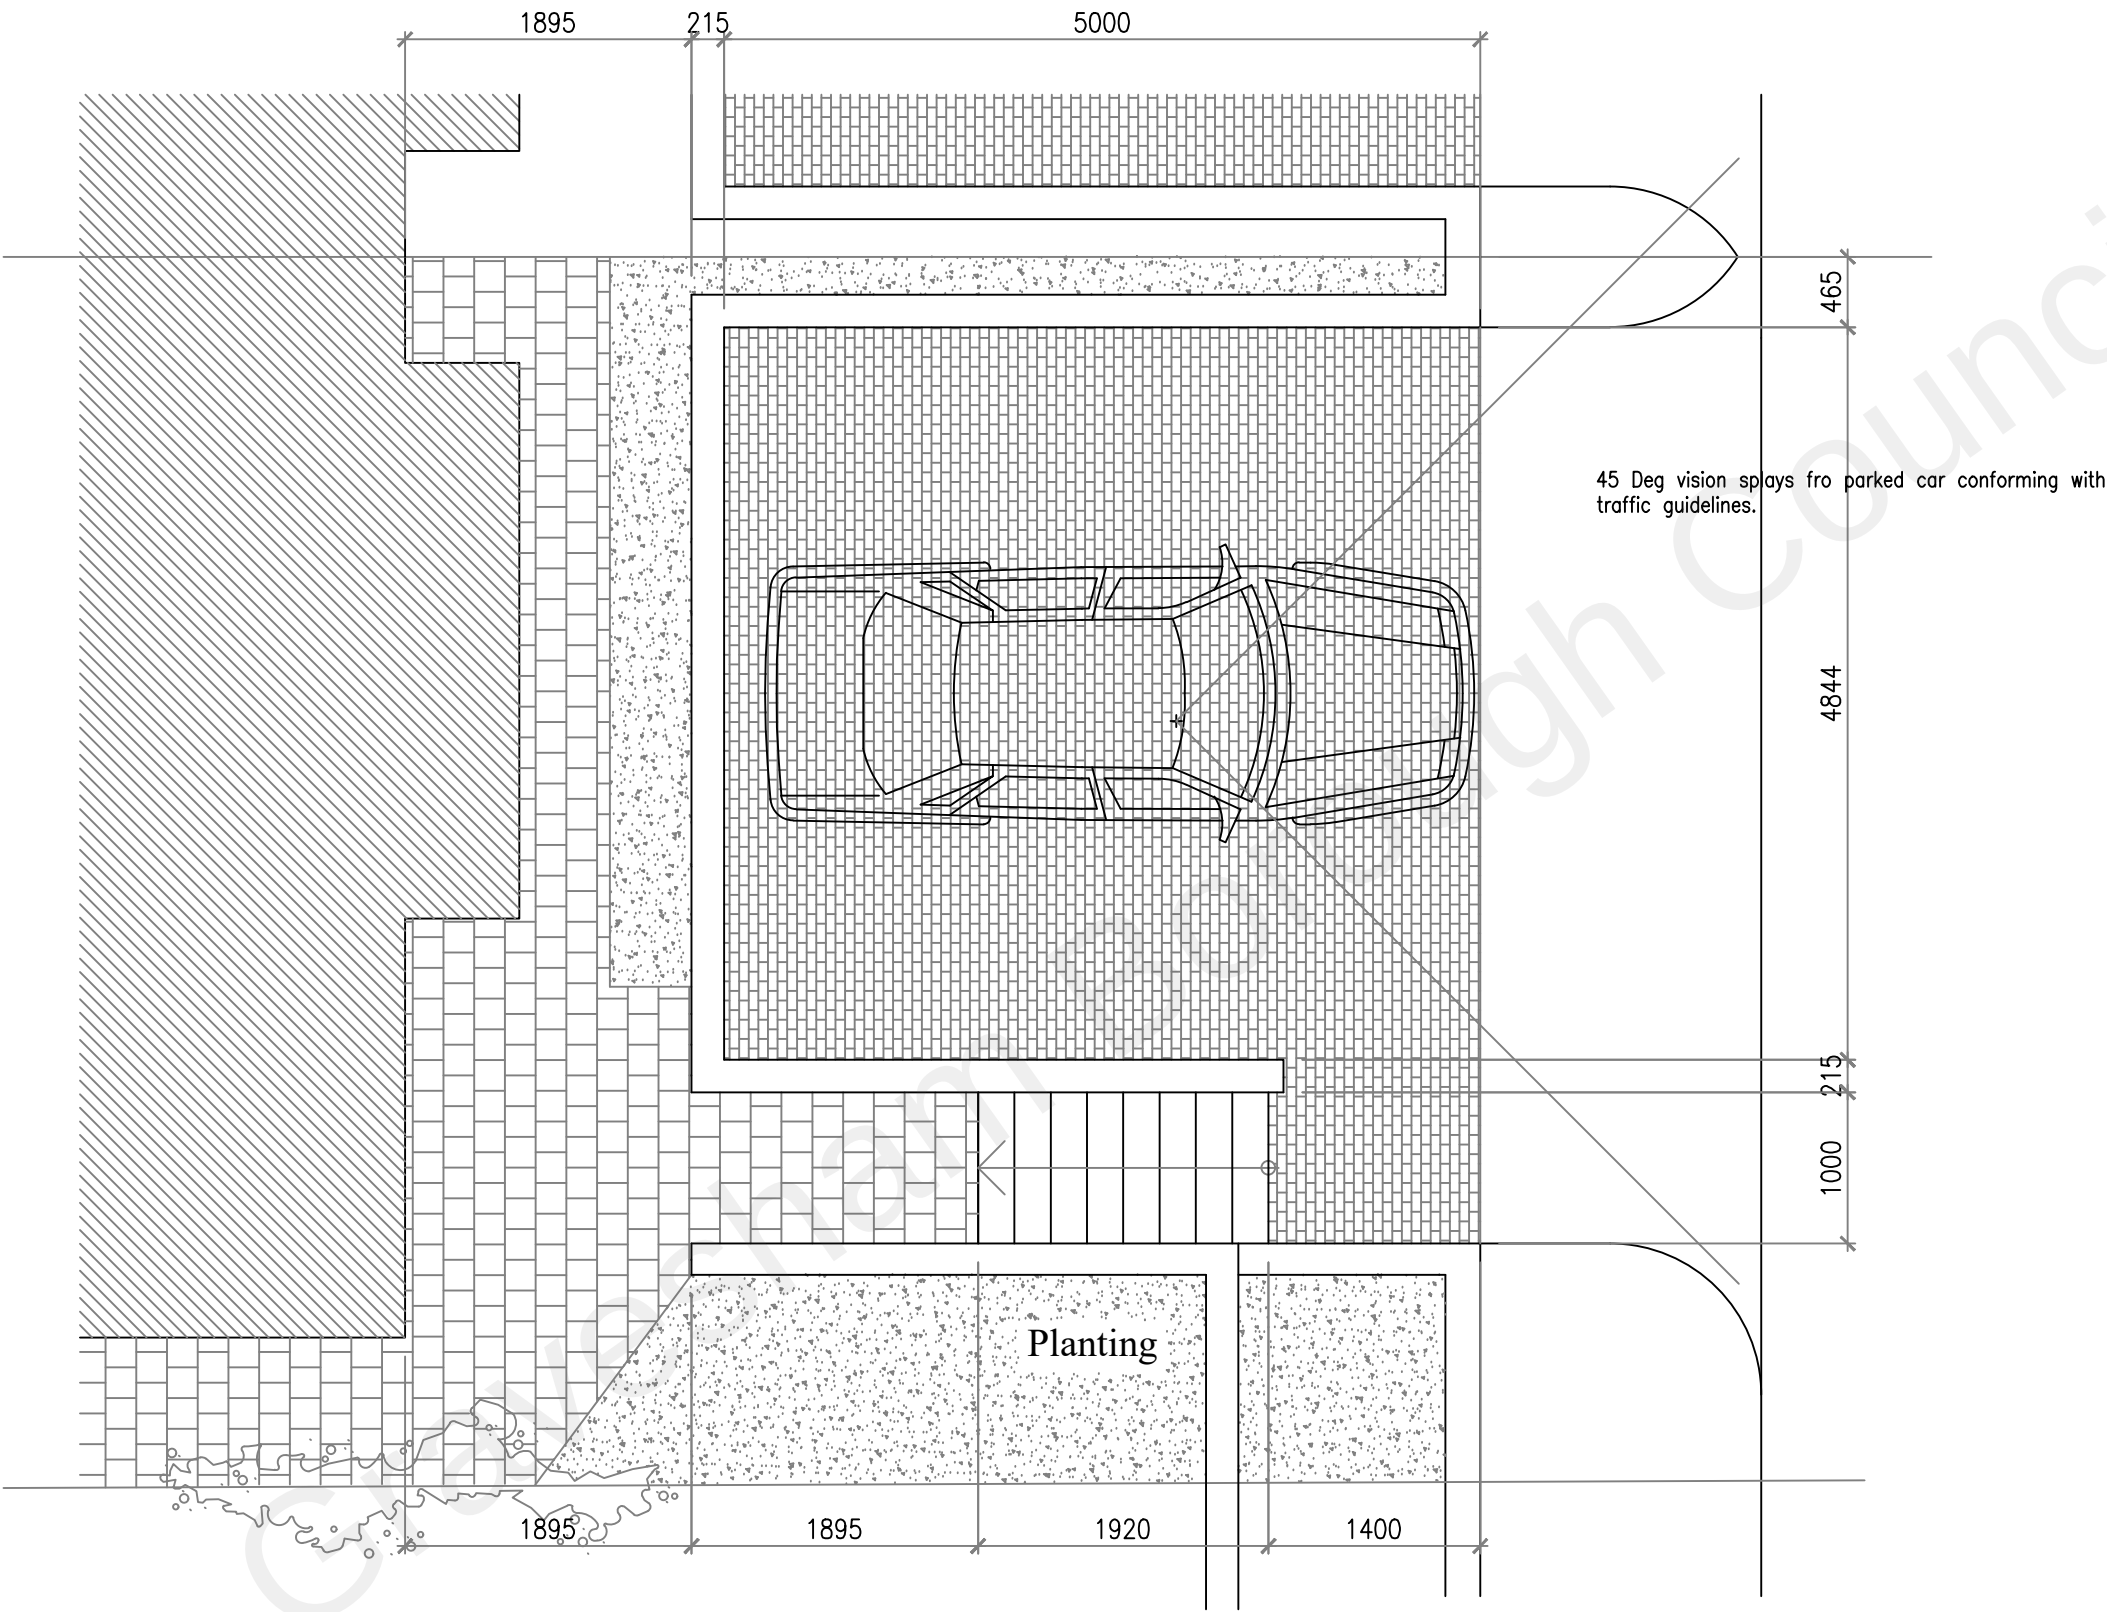

1 Front Garden Plan
Scale 1/50

Rev	Date	Description
-----	------	-------------

Note; All dimensions, materials and workmanship in accordance with NHB standards and Building Regulations.
Do not scale from this drawing. All dimensions to be verified with the drawing office.
All dimensions shown are structural unless otherwise stated.

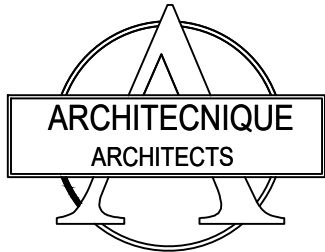

8 BEATTY COTTAGES, STOKE ROAD
ALLHALLOWS, KENT ME3 9PE
Email: jon.architechnique@btinternet.com
Tel : 01634 270555/ 07738 015407

Project
Mr Lee Darlington
35 Dennis Road, Gravesend,
Kent. DA11 7NN

Drawing Title
Planning Application Drawings
Front Garden Plan
As Proposed

Scale	Date	Drawn	Approved
1/50@A3	Oct'21	Jon	JRC

Drawing No	Revision
021-027/205	A

ect: 35 Dennis Road, Gravesend, Kent. DA11 7NN.