


TYPICAL PERMEABLE CONCRETE BLOCK PAVED PARKING AREA

SCALE 1:10


NOTE:

Drives and Parking areas: 60mm Marshalls tegular blocks – Colour penant grey, size 160x160mm and 160x120mm gauge laid in herringbone bond 90 deg to kerb. Two strecher courses to be laid adjacent to edging to form channel blocks

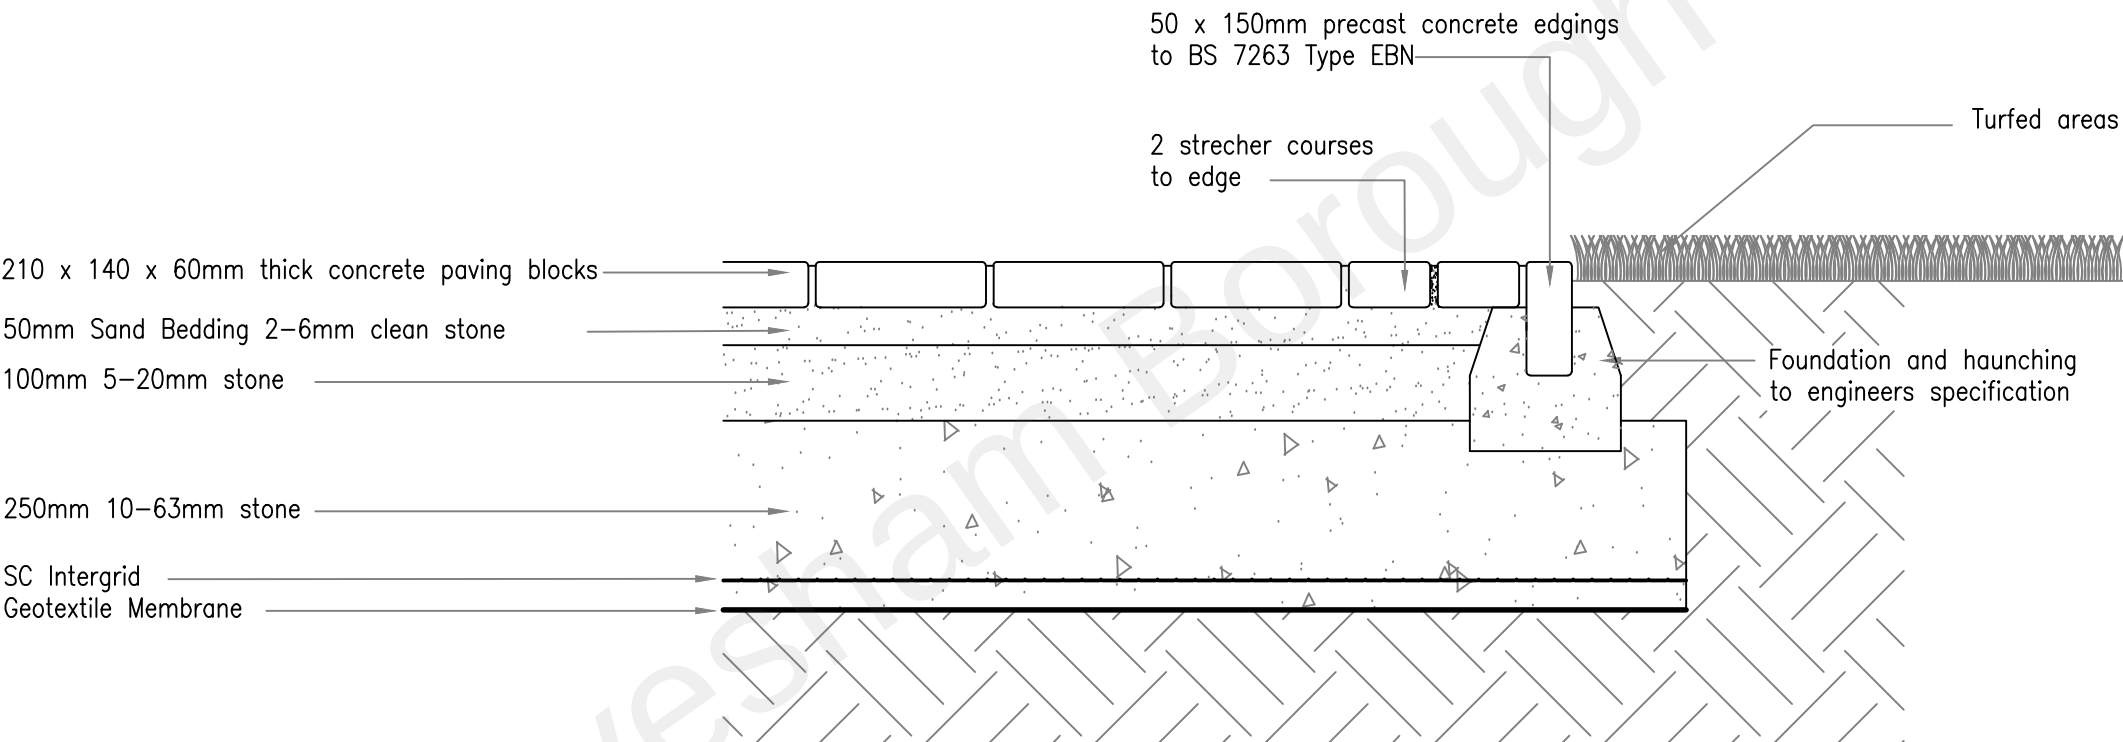

| Rev | Date | Description |
|-----|------|-------------|
|-----|------|-------------|

Note: All dimensions, materials and workmanship in accordance with NHB standards and Building Regulations.  
Do not scale from this drawing. All dimensions to be verified with the drawing office.  
All dimensions shown are structural unless otherwise stated.

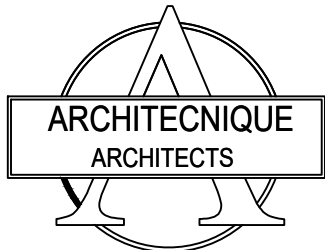

8 BEATTY COTTAGES, STOKE ROAD  
ALLHALLOWS, KENT ME3 9PE  
Email: jon.architechnique@btinternet.com  
Tel : 01634 270555/ 07738 015407

Project

Mr Lee Darlington  
35 Dennis Road, Gravesend,  
Kent. DA11 7NN

Drawing Title

Planning Application Drawings  
Typical Parking Paving Detail  
As Proposed

| Scale   | Date   | Drawn | Approved |
|---------|--------|-------|----------|
| 1/10@A3 | Oct'21 | Jon   | JRC      |

| Drawing No  | Revision |
|-------------|----------|
| 021-027/206 | A        |

ect: 35 Dennis Road, Gravesend, Kent. DA11 7NN.