




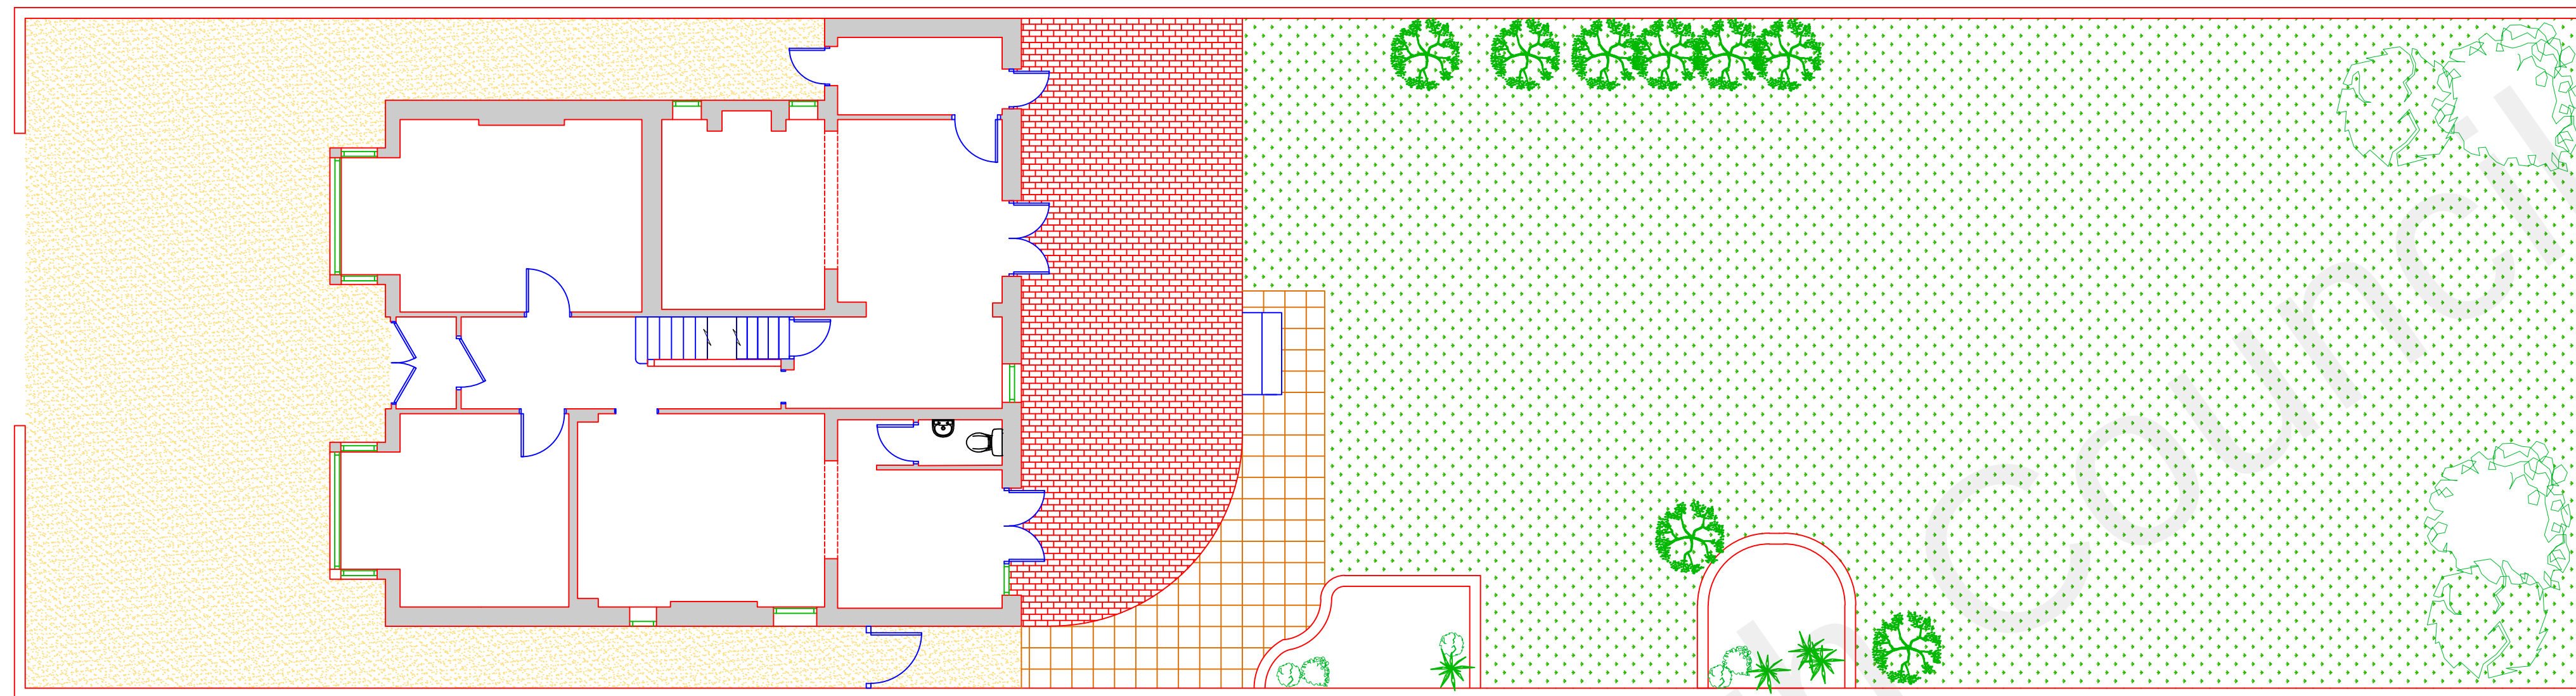

EXISTING GARDEN LAYOUT

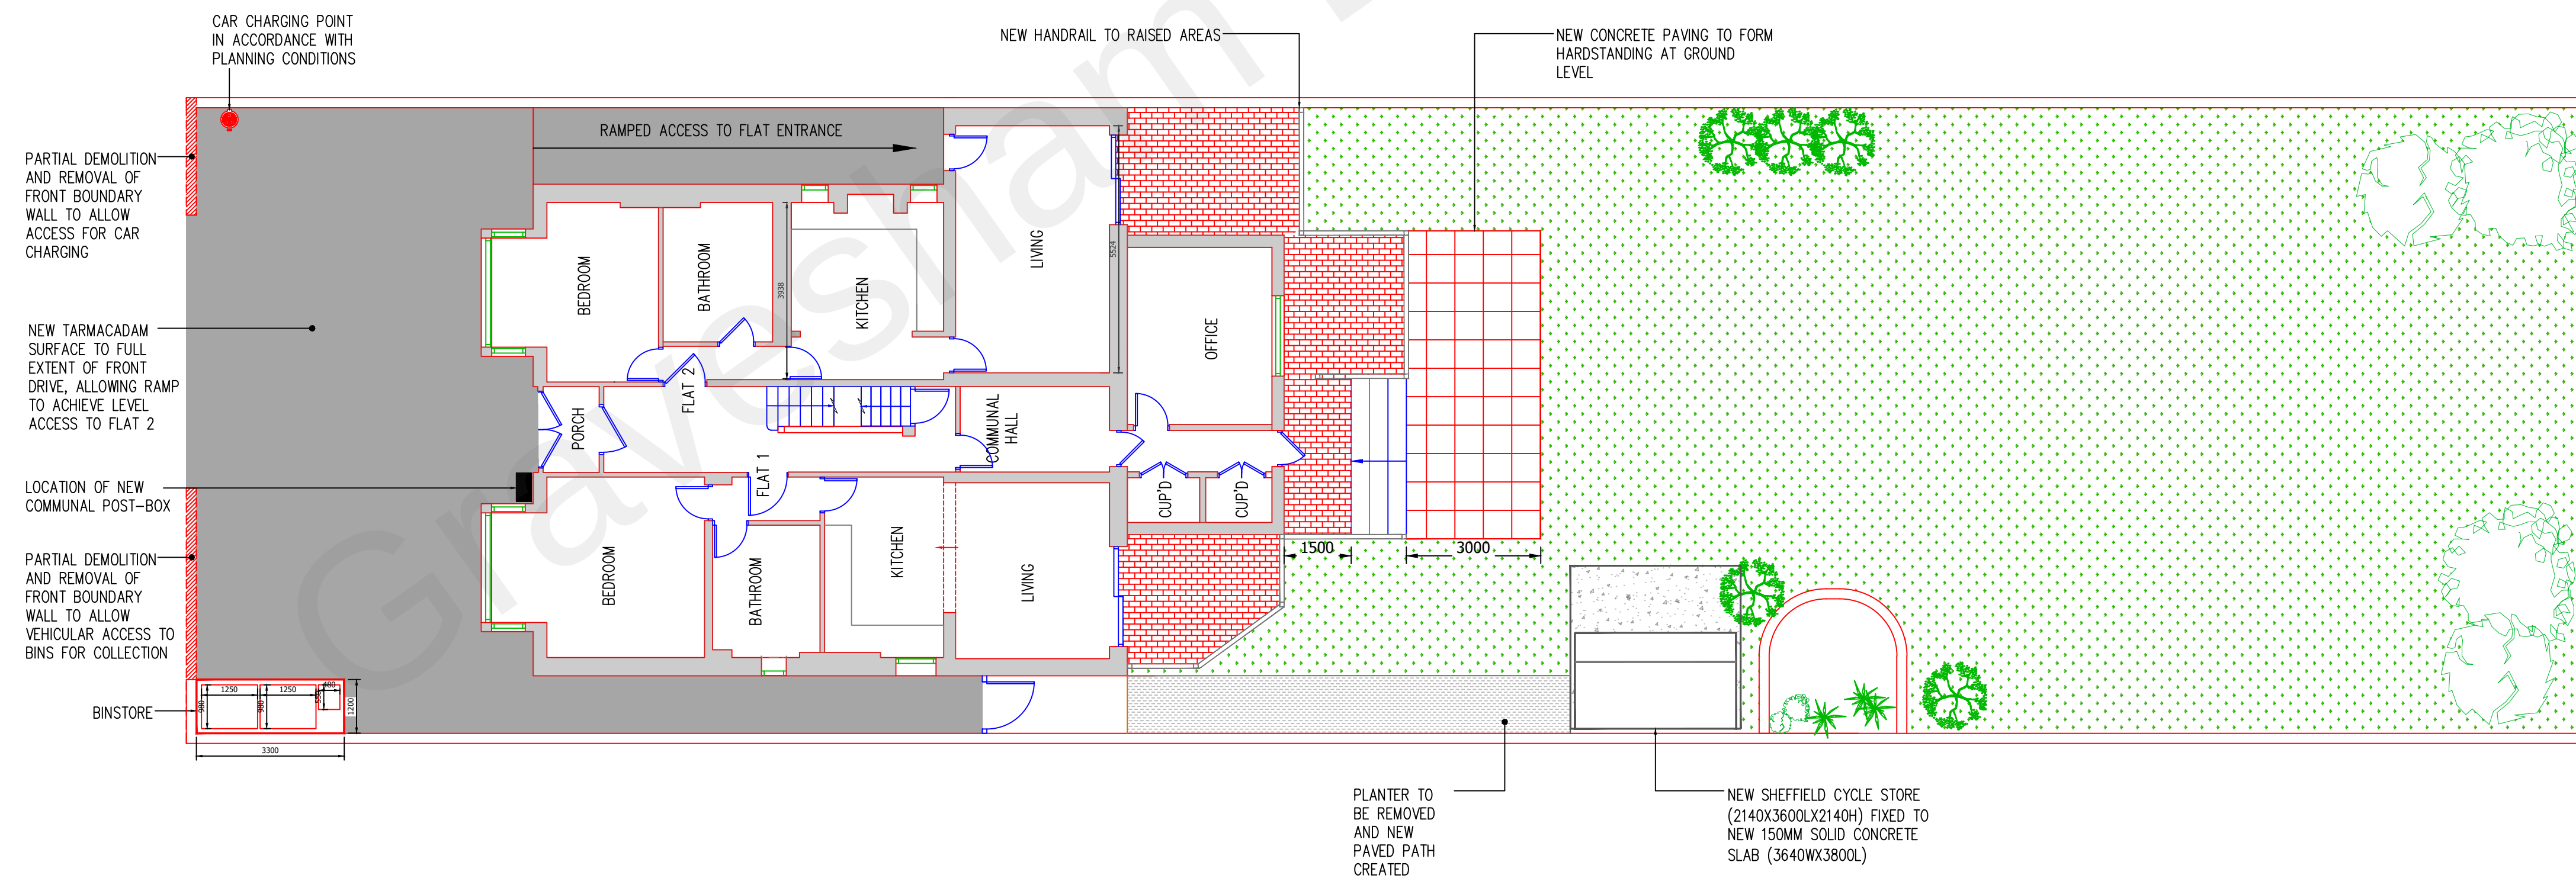

PROPOSED GARDEN LAYOUT

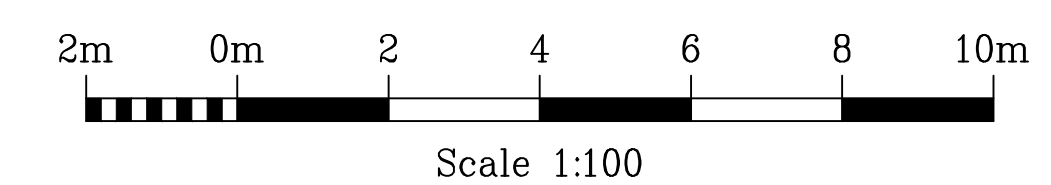

D.	Proposed Layout Amended.	10/12/21
C.	Proposed Layout Amended.	19/11/21
B.	Proposed Layout Amended.	13/10/21
A.	Proposed Layout added to sheet.	24/03/21
Rev.	Description	Date

Do not scale from this drawing. Dimensions to be verified on site by contractor prior to commencement of work.

This drawing is the copyright of the practice and may not be reproduced in part or in whole without the prior written consent of the practice.

© 2020 Falthorn Farrell Timms LLP



Faithorn Farrell Timms

Central Court
1 Knoll Rise
ORPINGTON
Kent BR6 0JA
T 01689 885080
F 01689 885081

Client		LOOK AHEAD	
Project		48 PELHAM ROAD GRAVESEND DA11 0HZ	
Drawing Title		EXISTING AND PROPOSED GARDEN LAYOUT	
Date	24/03/21	Scale	1:100 @ A1
Drawn By	EK	Checked By	DA
Project No.	T1-5766	Drawing No.	Rev.
		4	D