



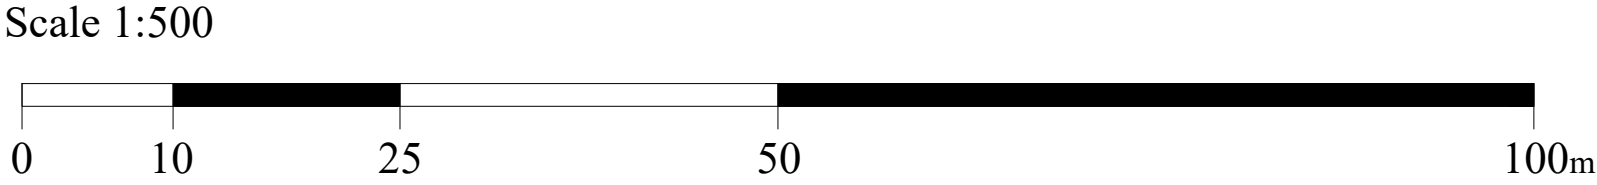

Site Location Plan
Scale 1:500@A1



Site Location Plan
Scale 1:1250@A1
Scale 1:1250

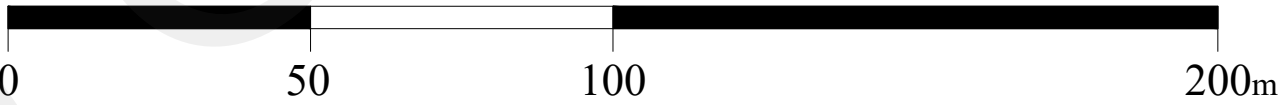

- NOTES:
- Do Not Scale.
- Report all discrepancies, errors and omissions.
- Verify all dimensions on site before commencing any work on site or preparing shop drawings.
- All materials, components and workmanship are to comply with the relevant British Standards, Codes of Practice, and appropriate manufacturers recommendations that from time to time shall apply.
- For all specialist work, see relevant drawings.
- Existing drawing survey carried out by others.
All dimensions, openings, levels etc to be checked on site prior to any construction work.
- Drainage - All existing drainage runs including RWP's, SVP's, BIGs etc to be confirmed on site. Existing Manholes including Invert and Cover Levels to be confirmed.
- Client and/or builder to confirm acceptance with Thames Water for Build Over consent of Mains Sewer.
- BDK Design accept no responsibility for inaccuracies on drawings provided by others.
- All Party Wall awards are the responsibility of the owner and we accept no liability for boundary inaccuracy.

REV:	DESCRIPTION:	BY:	DATE:
STATUS:			

Design & Planning
e:ben@bdk-design.com

Registered Practice
Architectural Services

PROJECT: Mr J Mee 1 Genesta Glade Gravesend Kent			
DESCRIPTION: Site Location Plan			
SCALE AT A1: AS SHOWN	DATE: Dec 2021	DRAWN: BK	CHECKED: BK
PROJECT NO: 56-PL	DRAWING NO: 56-PL-1000	REVISION: A	