



0 2 4 6 8 10 12 14 16
METRES

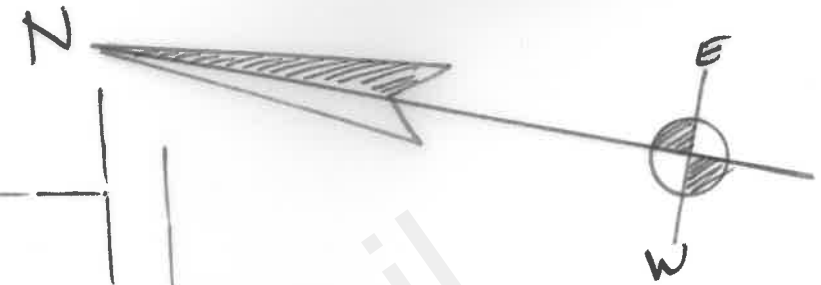


RIDGEWAY AVENUE

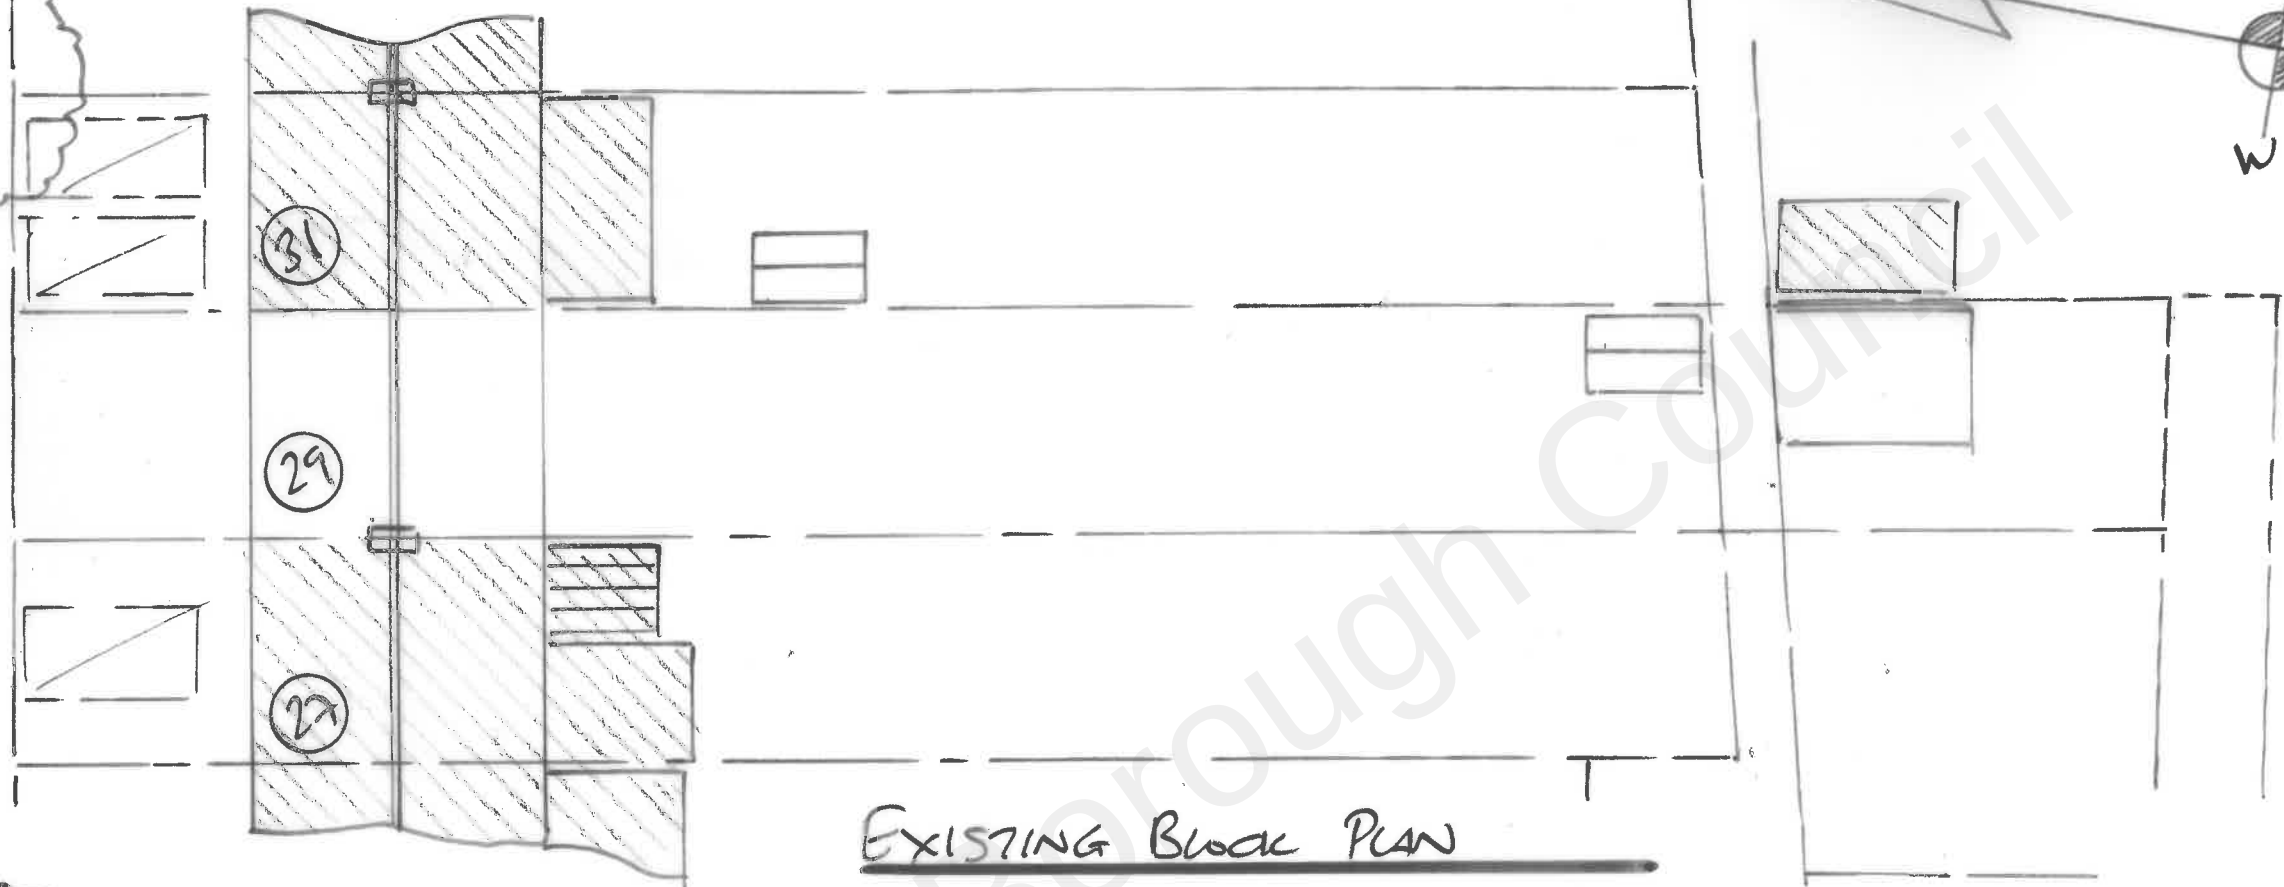

EXISTING BLOCK PLAN

RIDGEWAY AVENUE

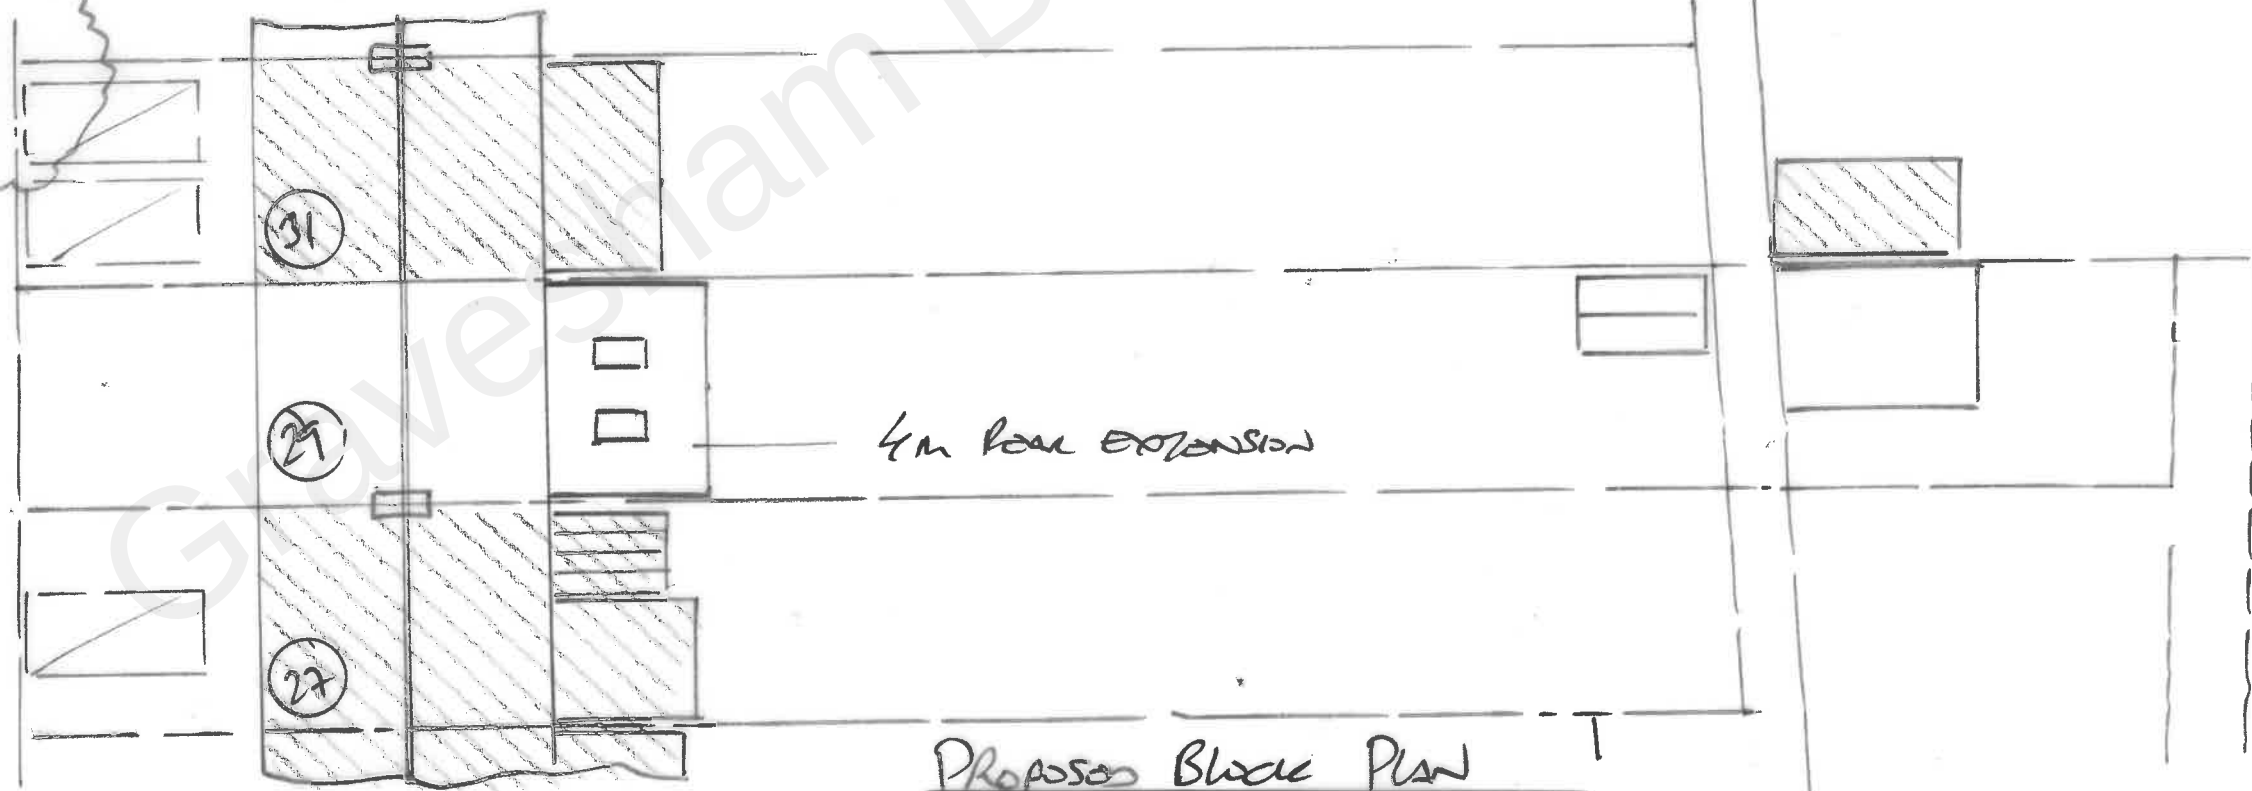

4m Rear Extension

PROPOSED BLOCK PLAN

PROJECT

29 RIDGEWAY AVENUE, GENESSEND

TITLE

EXISTING & PROPOSED BLOCK PLANS

DATE

NOV/2021

SCALE

1:200 @ A3

DRAWING

DKM/6781

02

Rev

01