
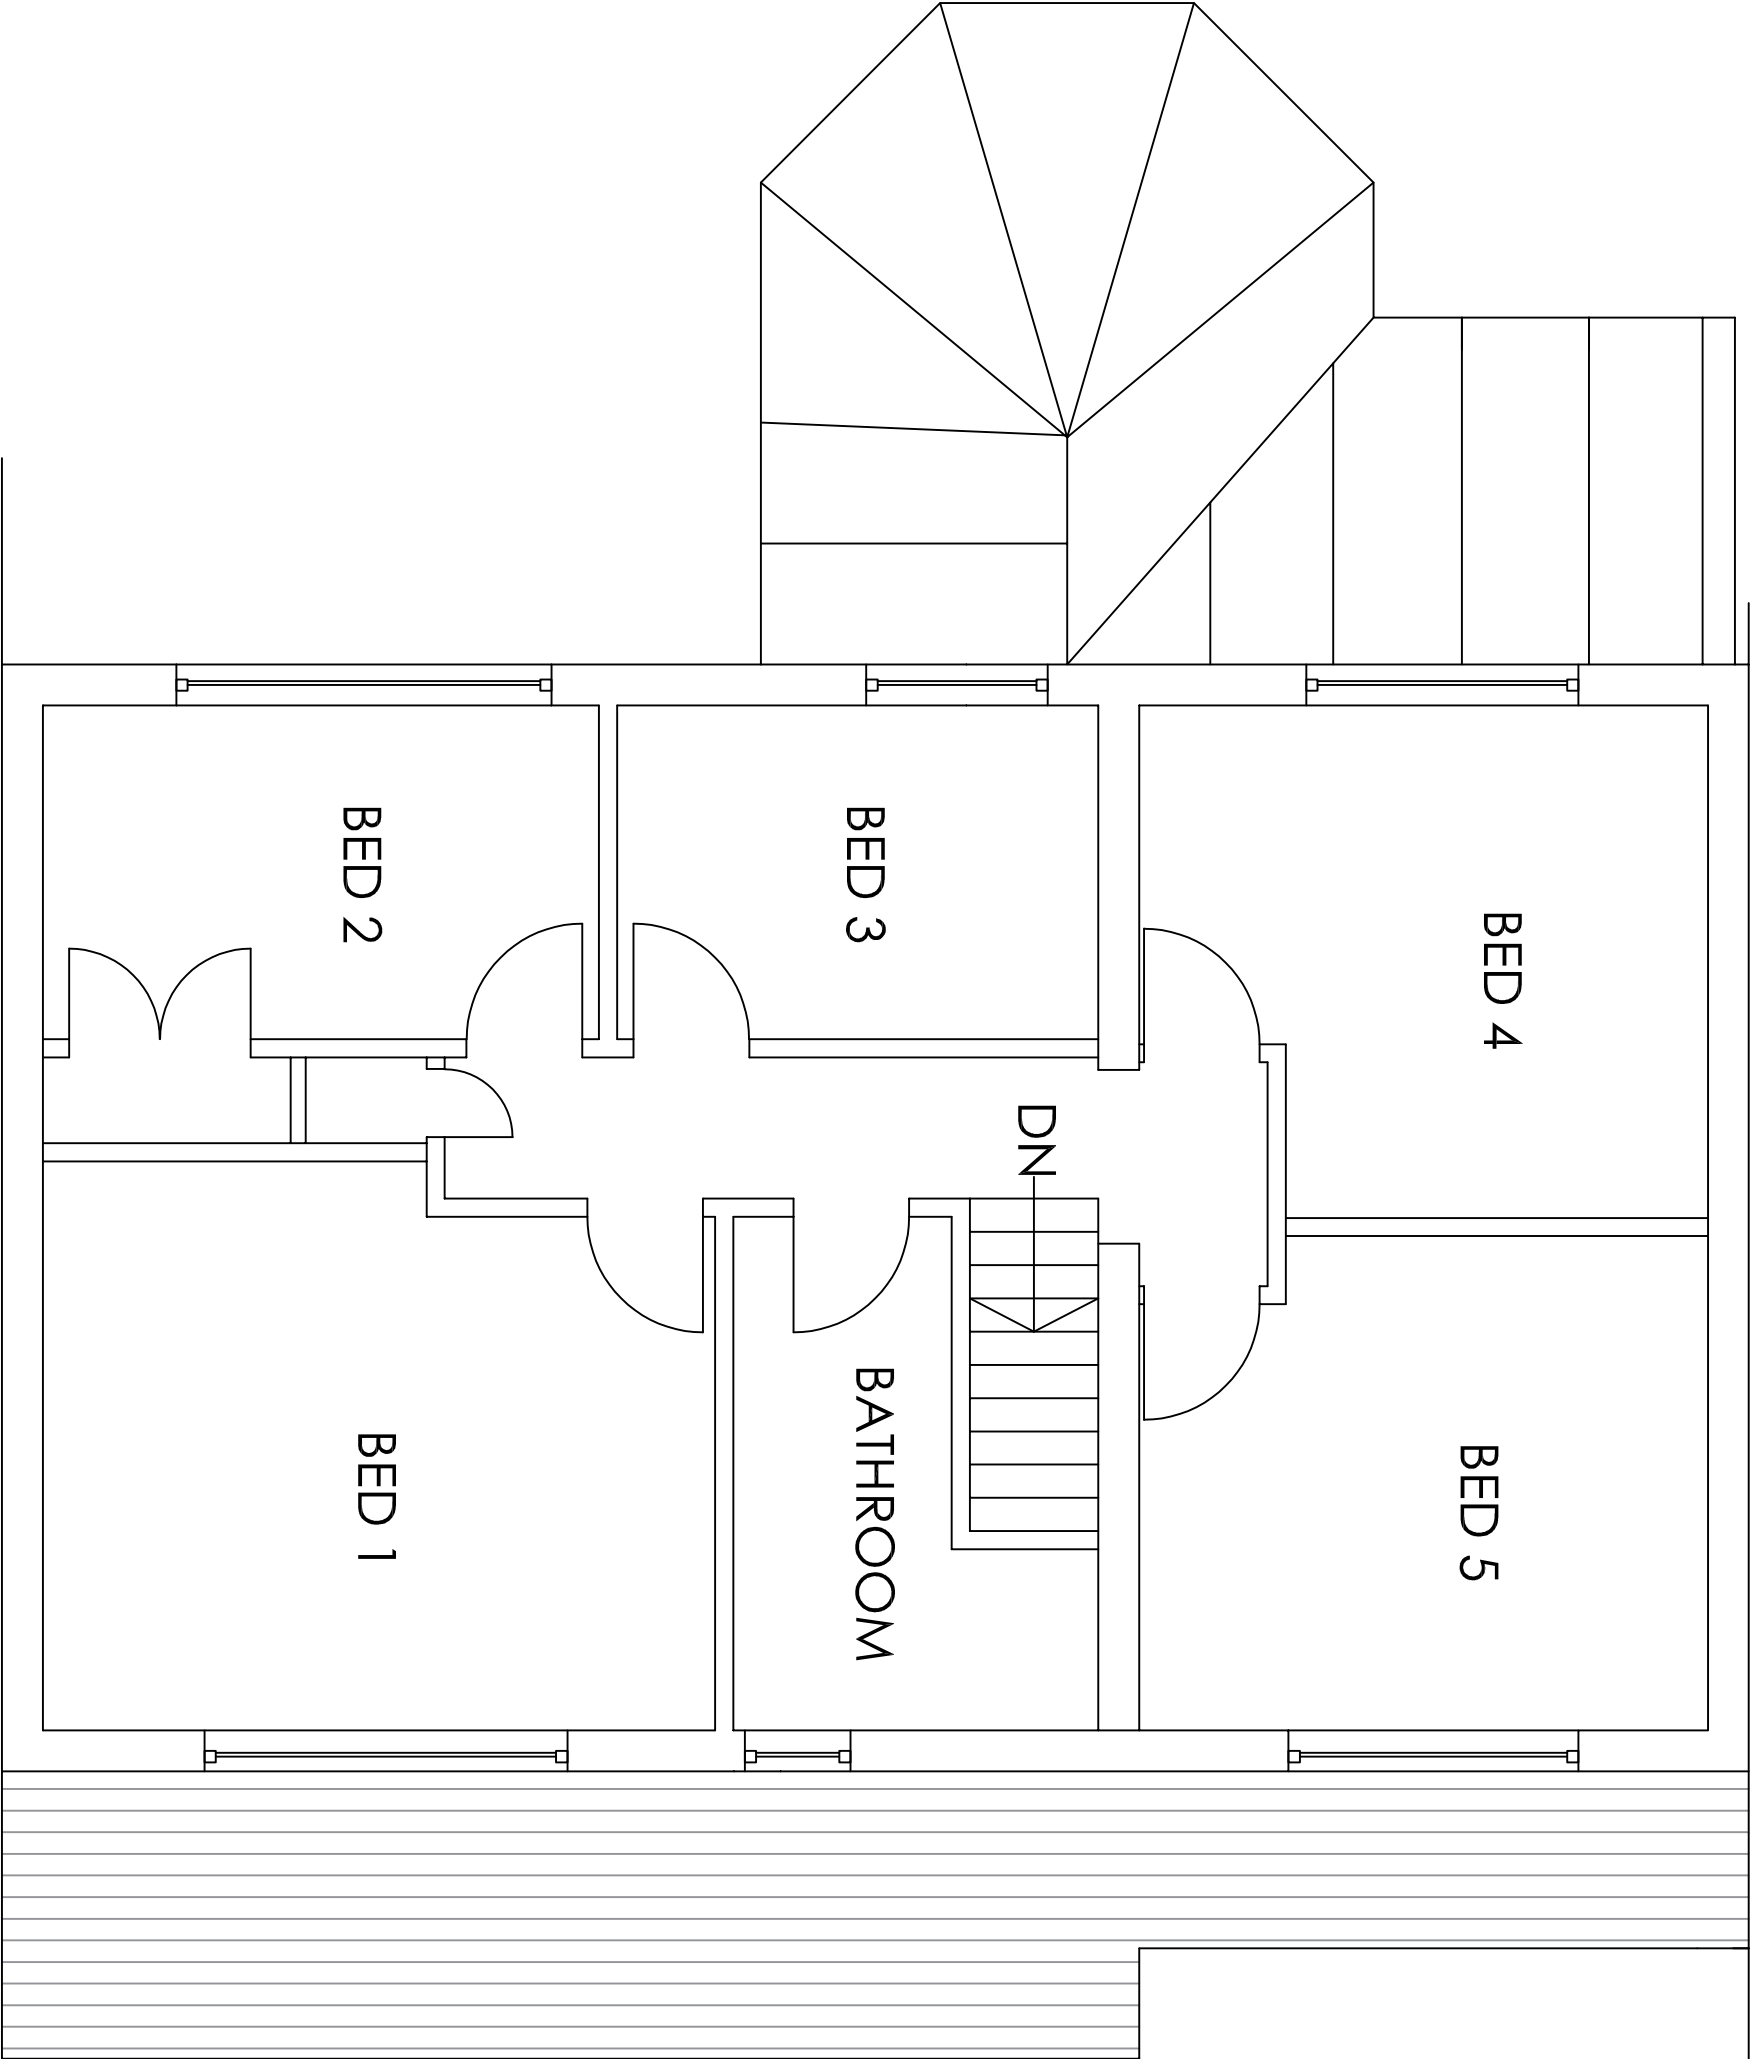


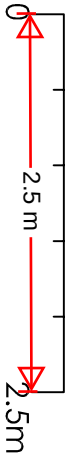

Project			Mr 46 Tennyson Walk Northfleet Kent DA11 8LR		
			Garage Conversion, Front Porch, Rear Single Storey		
Drawing Title			Extension/Veranda and Extend Vehicle Crossover		
EXISTING FF PLAN					
		Rev	Description		Date
Drawn		Date	Scale		Drawing No.
HC		Oct 2025	1:50		46TW/A3/06
H Channa					
PICAROONS MAIDSTONE ROAD PLATT KENT TN15 8LB					
Tel / Fax: 01732 605759 E-mail: hbchanna@tiscali.co.uk					