© This drawing is protected by copyright and must not be copied or reproduced without the written consent of Penfold Project Services

MATERIALS

ROOF
ROOF TILES - COLOUR TO MATCH MAIN DWELLING

WALLS
PAINTED RENDER TO MATCH MAIN DWELLING

WINDOWS & DOORS
COLOURED uPVC TO MATCH MAIN DWELLING

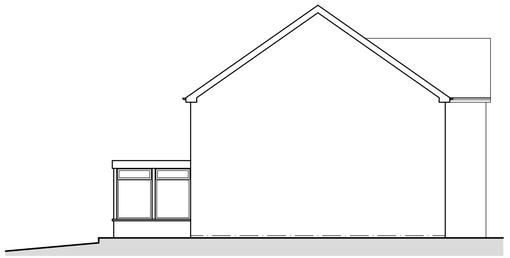

SIDE ELEVATION
(1:100)

REAR ELEVATION
(1:100)

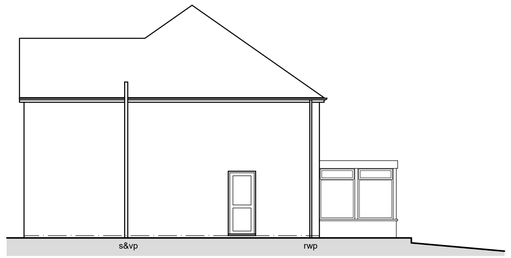

SIDE ELEVATION
(1:100)

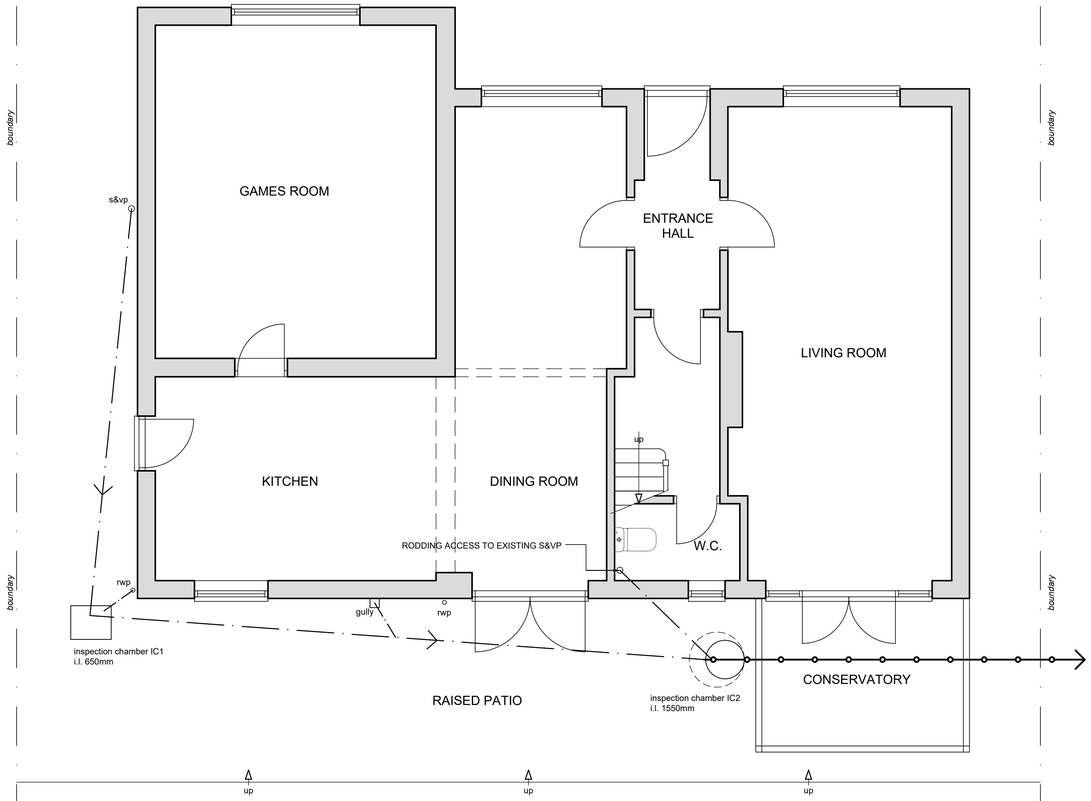

GROUND FLOOR PLAN
(1:50)

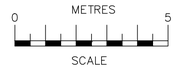

SCALE BAR @ 1:100

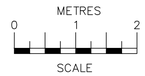

SCALE BAR @ 1:50

Date	No	Revision

Penfold Project Services

Epmarket, Wrotham Road, Meopham, Kent, DA13 0JH
Telephone: 01474 816690
e-mail: apenfold448@btinternet.com

Job Title: 15 COB DIRVE
SHORNE
KENT
DA12 3DU

Dwg Title: PLANS & ELEVATIONS
AS EXISTING

Scale: 1:50 & 1:100 @ A1

Dwg No.: 01

Date: March 2026