


LOCATION PLAN - The Mercy Centre, Rose Street, Northfleet, Kent. DA11 9EQ

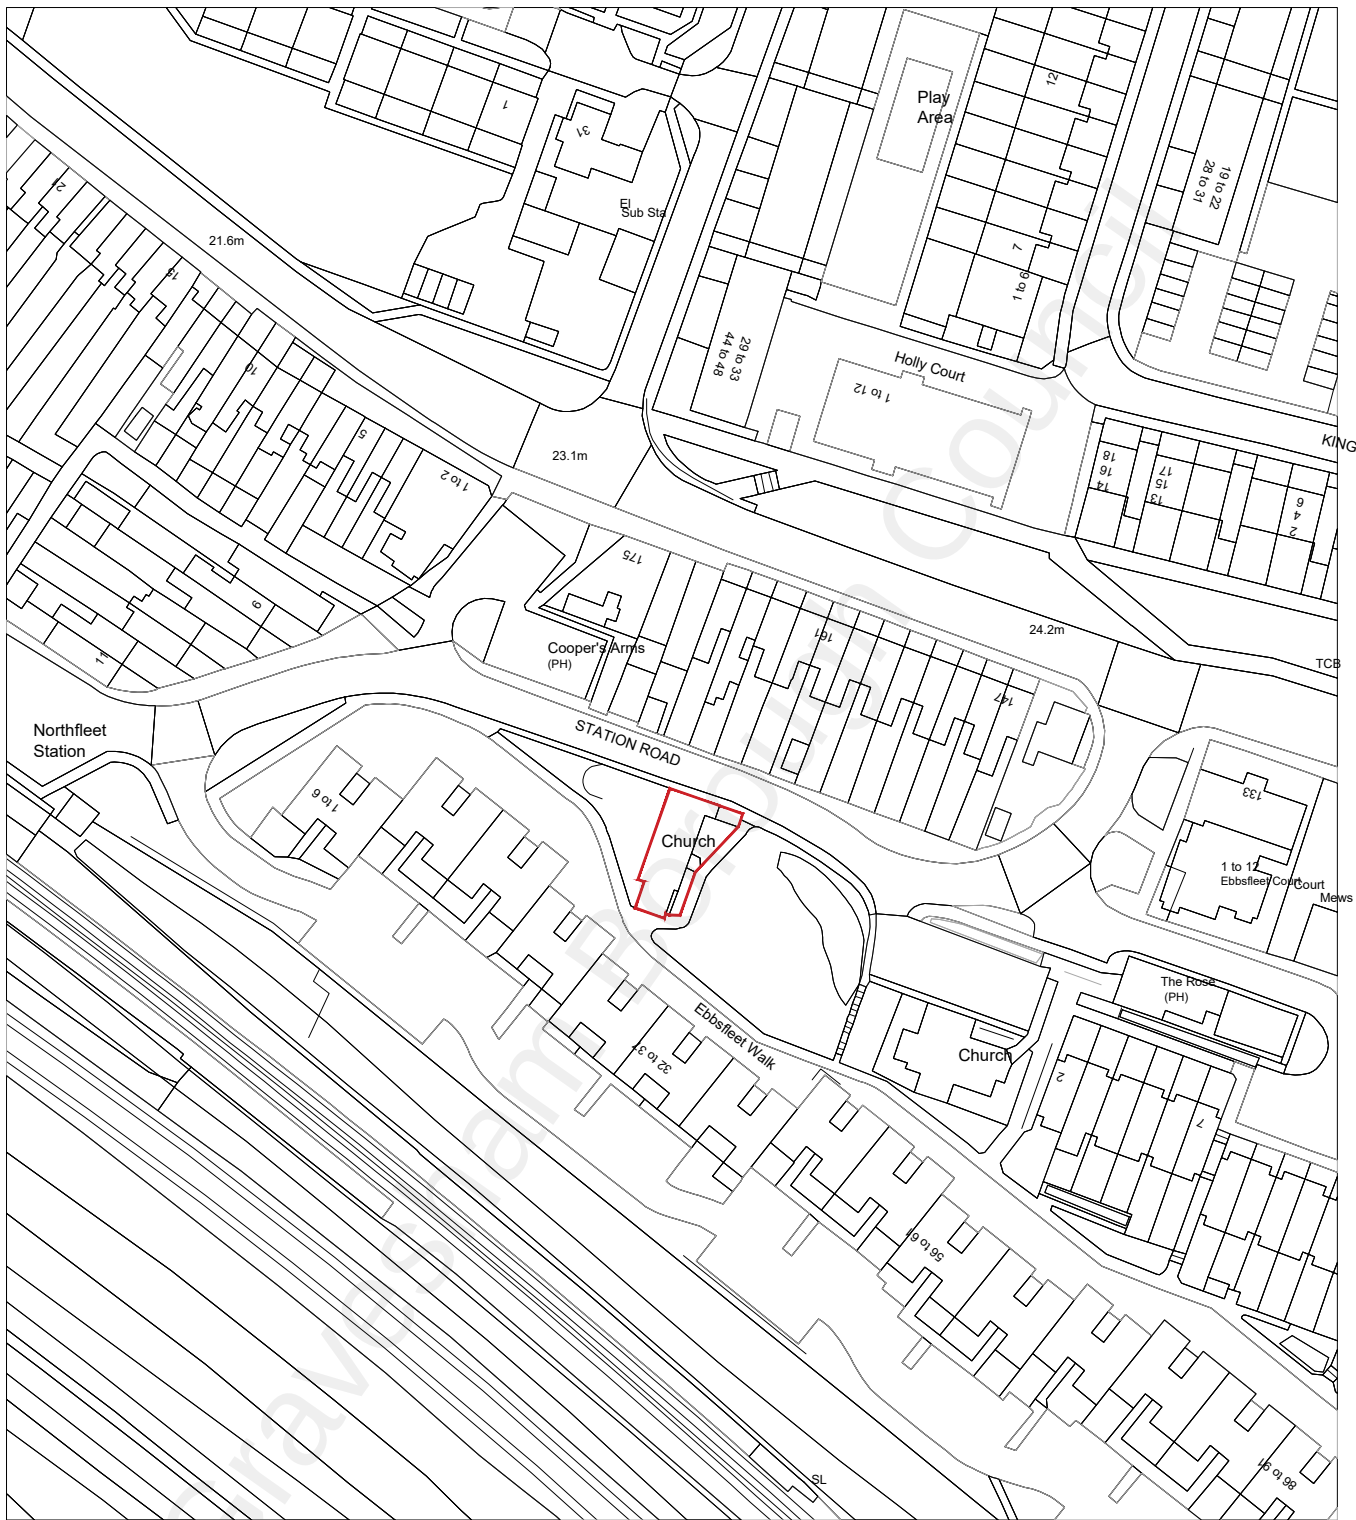

Map Produced for: Gravesham Borough Council

Date of Purchase: 31-03-2022

Map number/Project ID: TQRQM22090180443513

Scale: 1:1250 at A4

